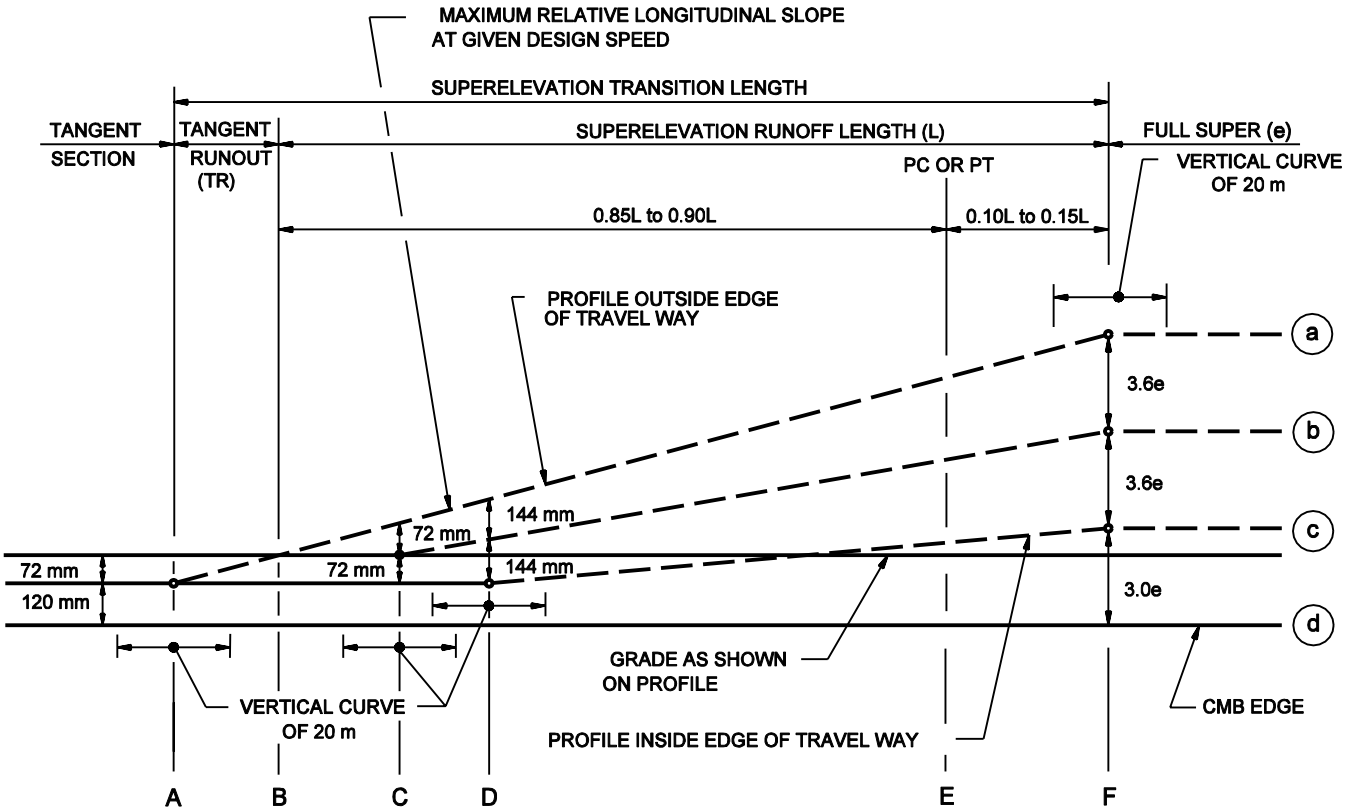

OUTSIDE ROADWAY

NOTES: 1. AXES OF ROTATION ABOUT EDGES OF CMB
2. e = APPLICABLE SUPERELEVATION RATE

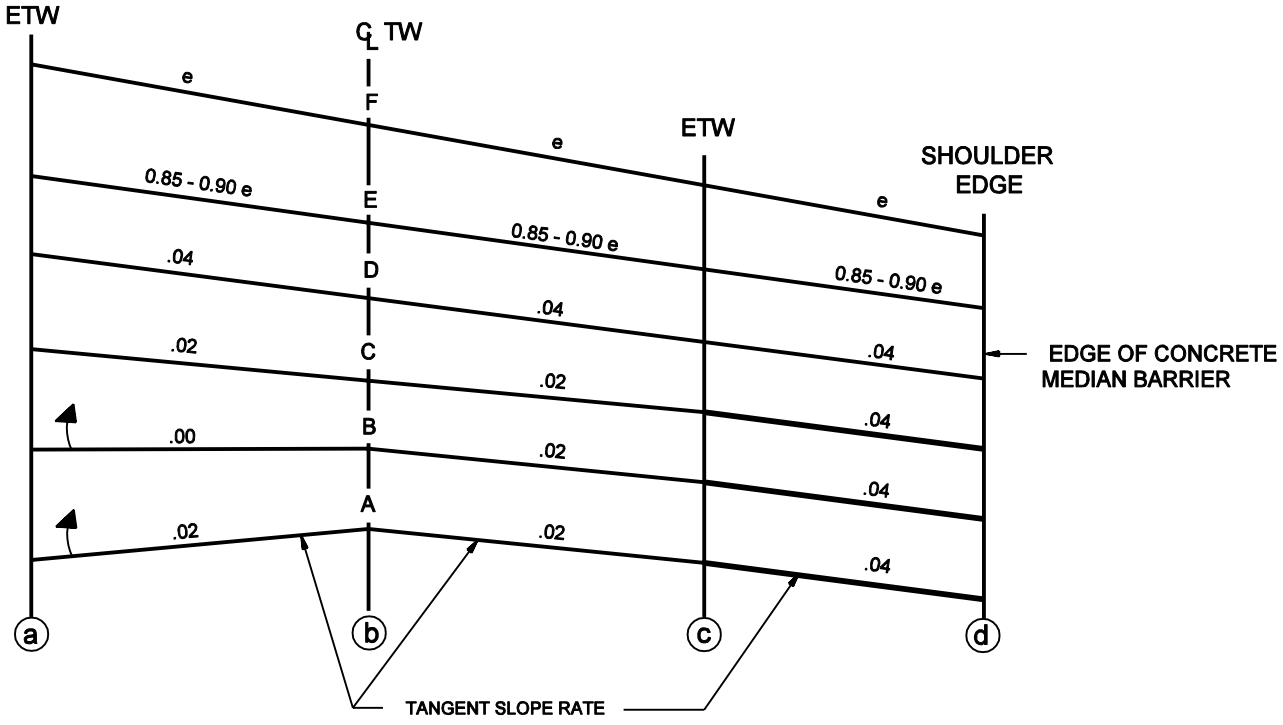

OUTSIDE ROADWAY

SUPERELEVATION DEVELOPMENT
(Witn Concerte Median Barrier)
Figure 43-3K

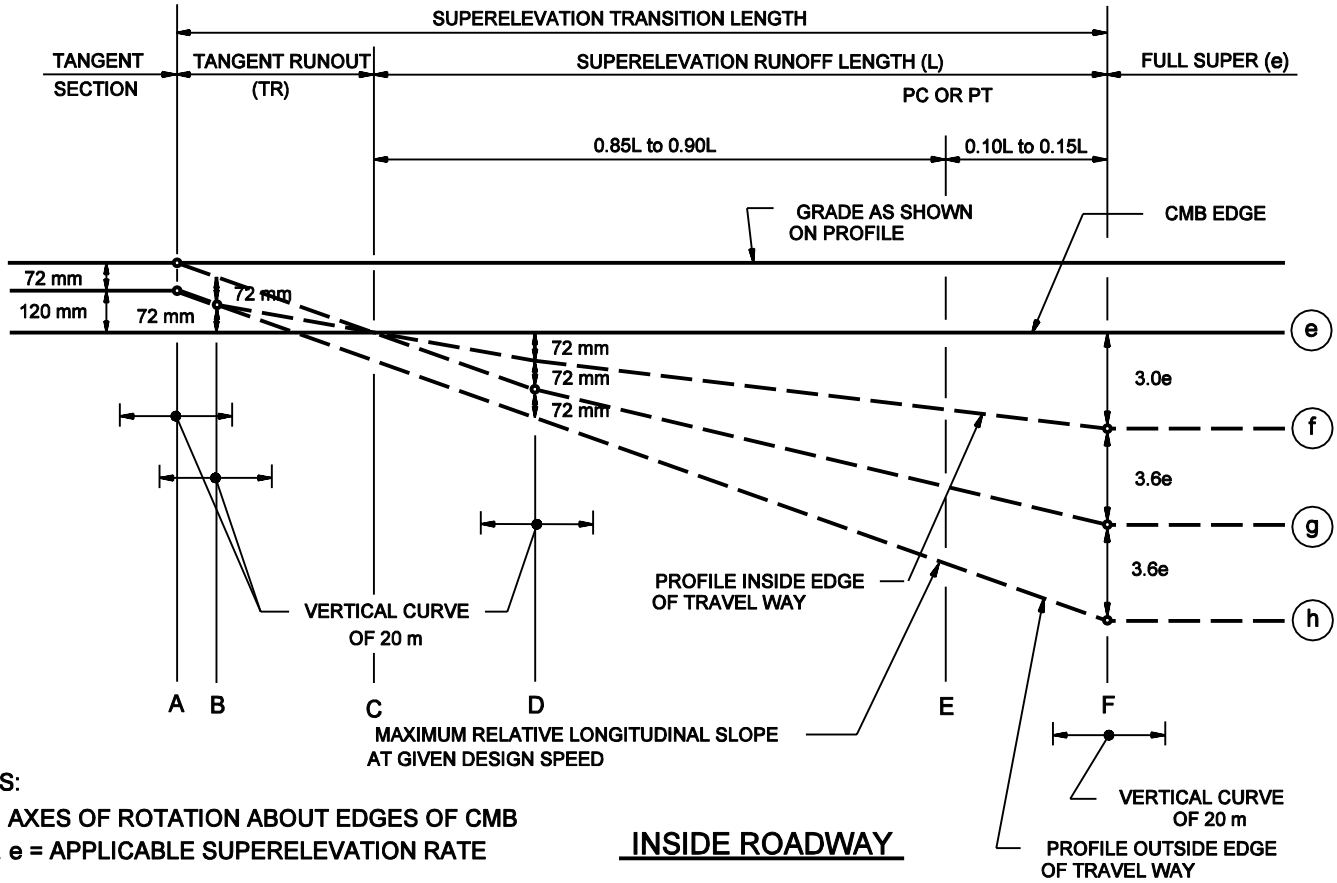

NOTES:

1. AXES OF ROTATION ABOUT EDGES OF CMB
2. e = APPLICABLE SUPERELEVATION RATE

INSIDE ROADWAY

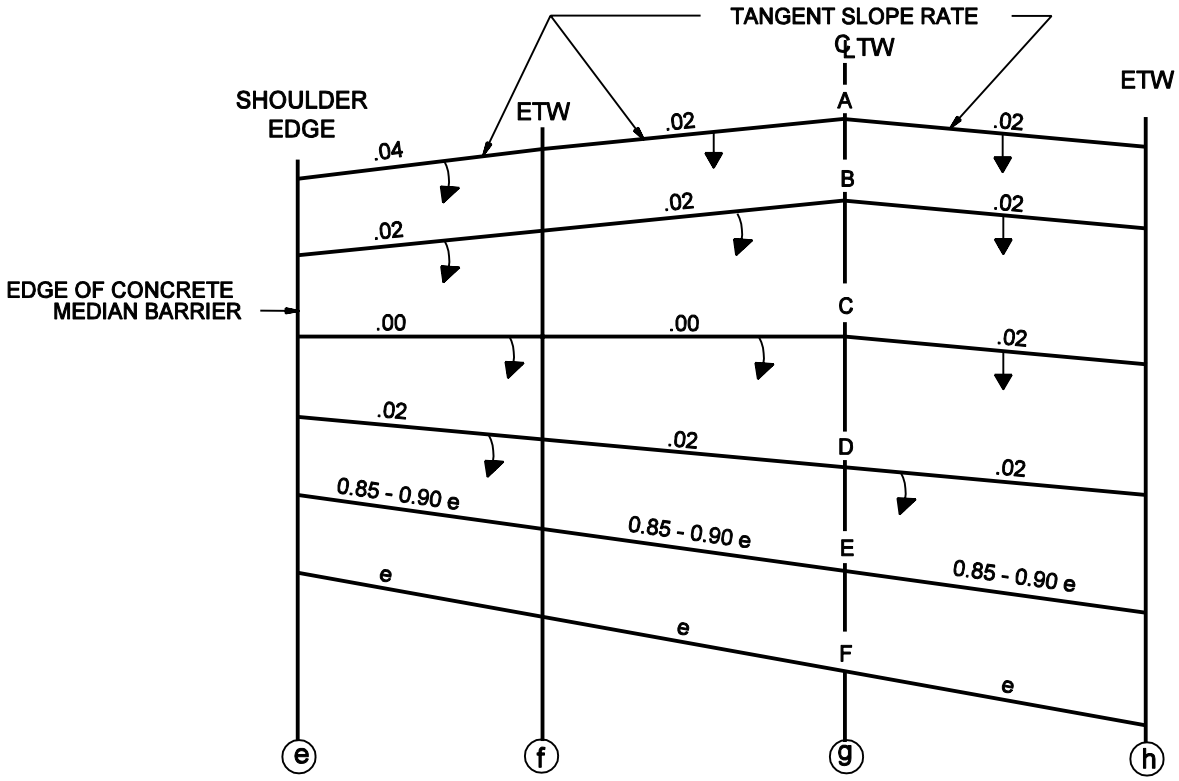

INSIDE ROADWAY

SUPERELEVATION DEVELOPMENT
(with Concrete Median Barrier)

Figure 43-3K
(Continued)