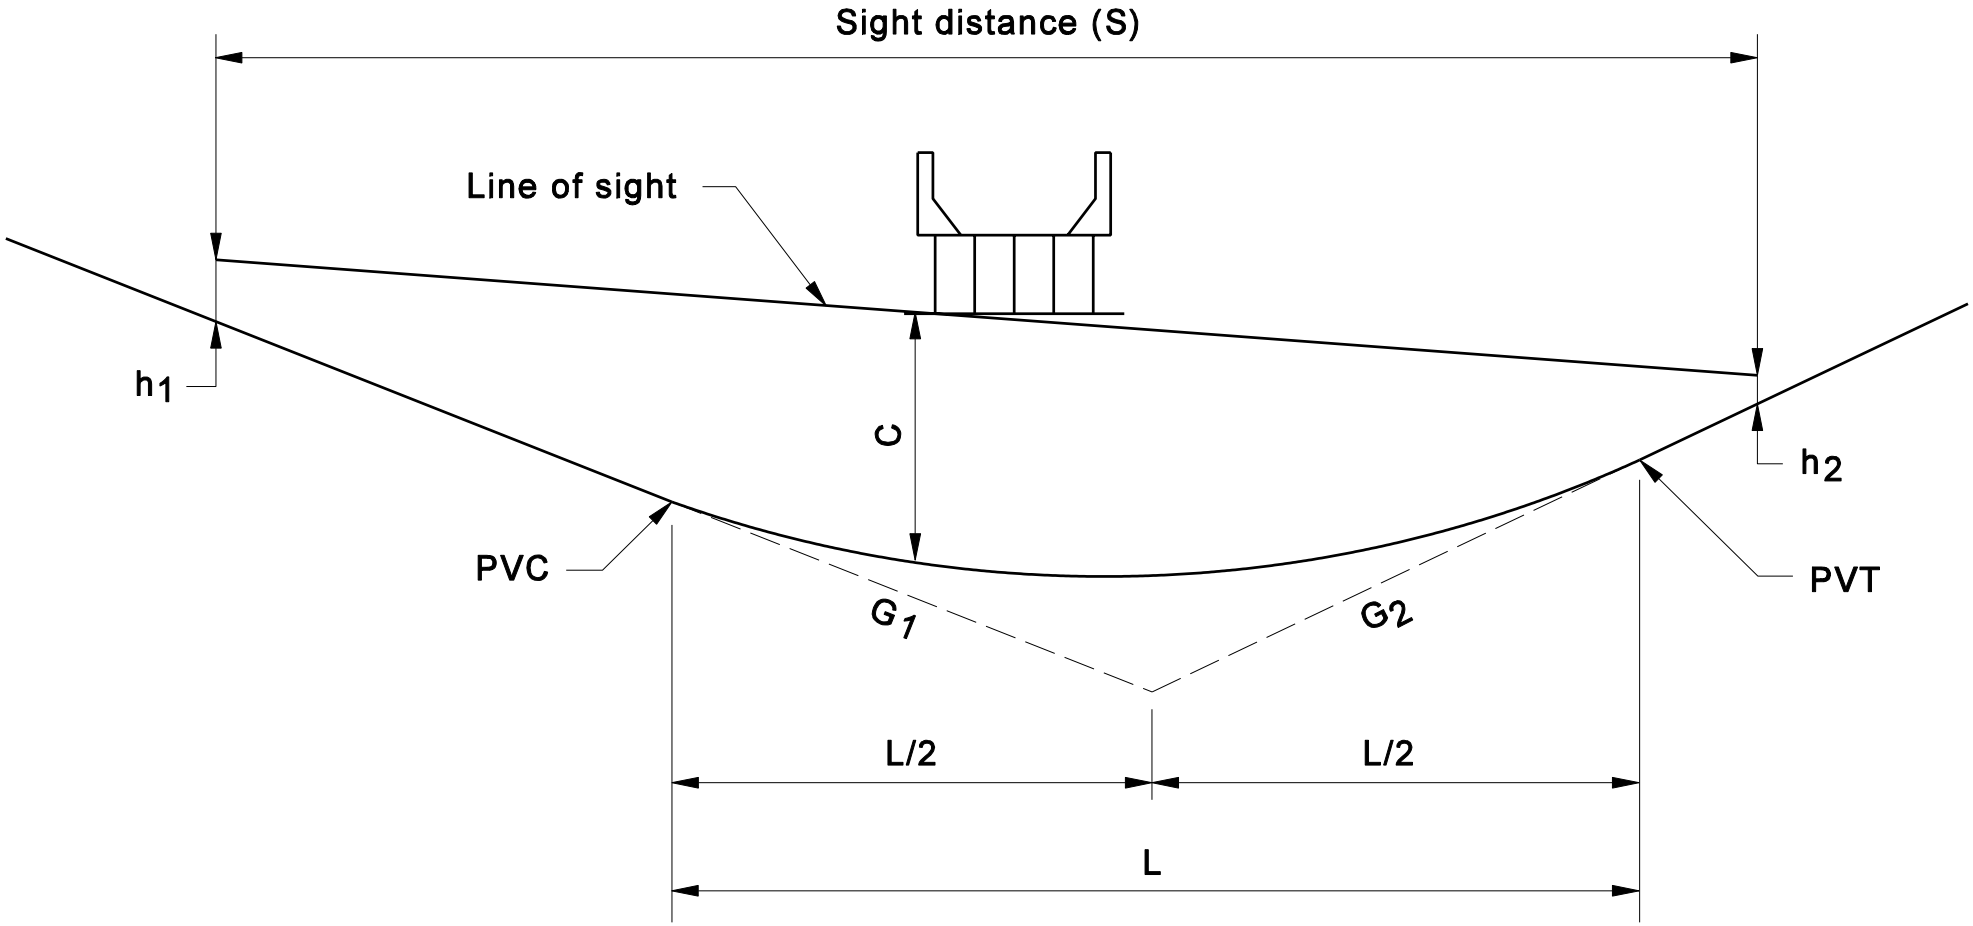

SIGHT DISTANCE AT UNDERCROSSING

Figure 44-3D(1)