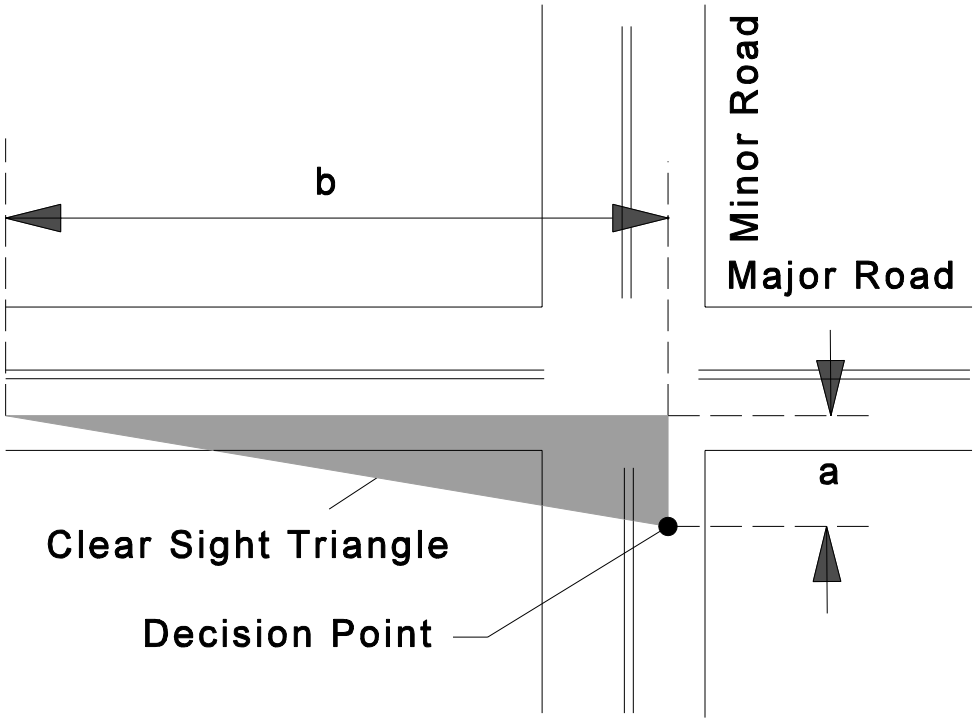


Clear Sight Triangle for Viewing
Traffic Approaching from the Left.

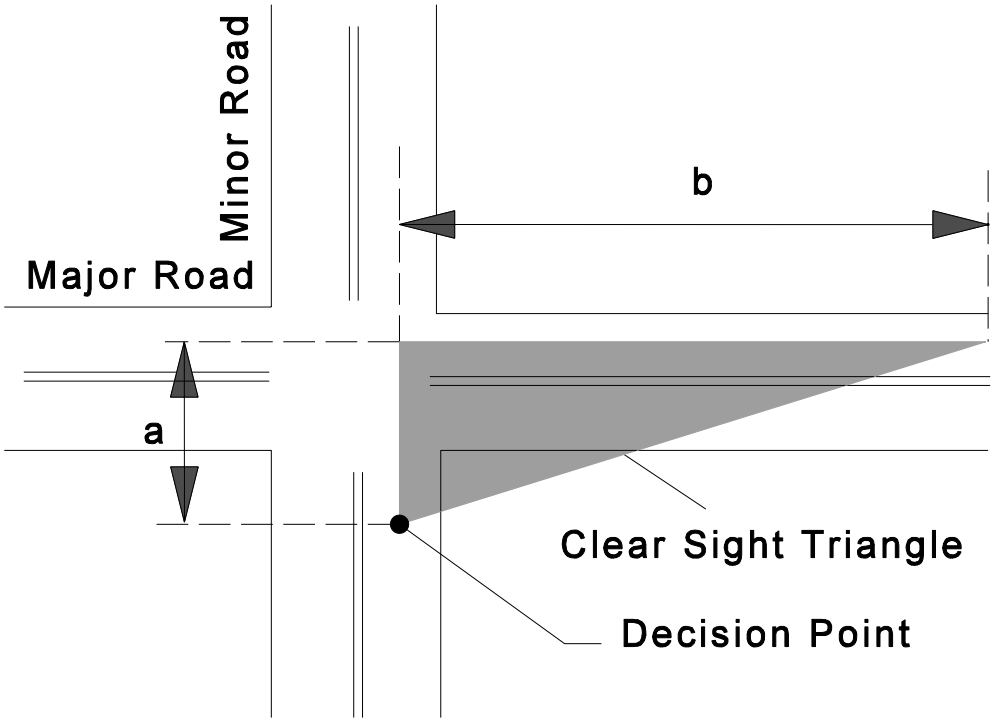


Clear Sight Triangle for Viewing
Traffic Approaching from the Right.

## DEPARTURE SIGHT TRIANGLES

Figure 46-10F