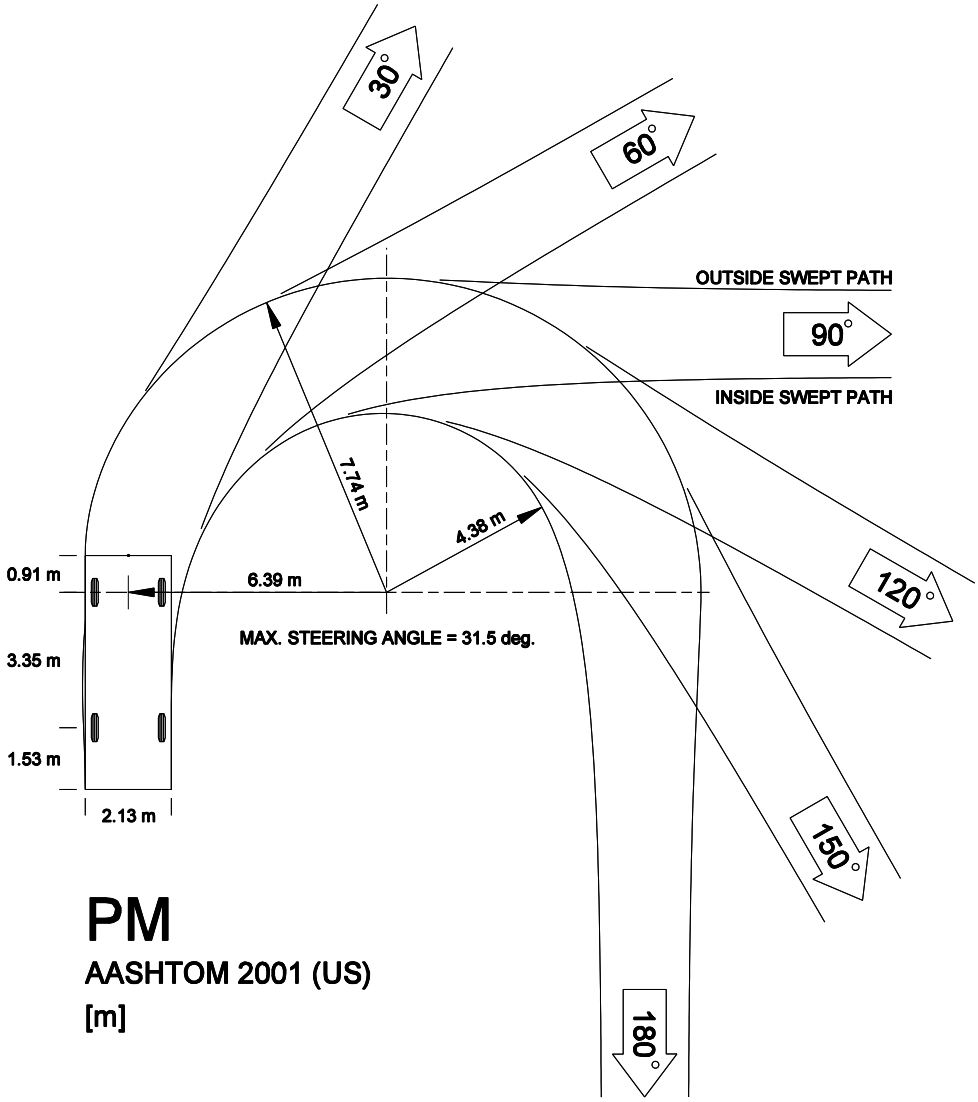

P - DESIGN VEHICLE
(1:200 Scale)

Figure 46-12A