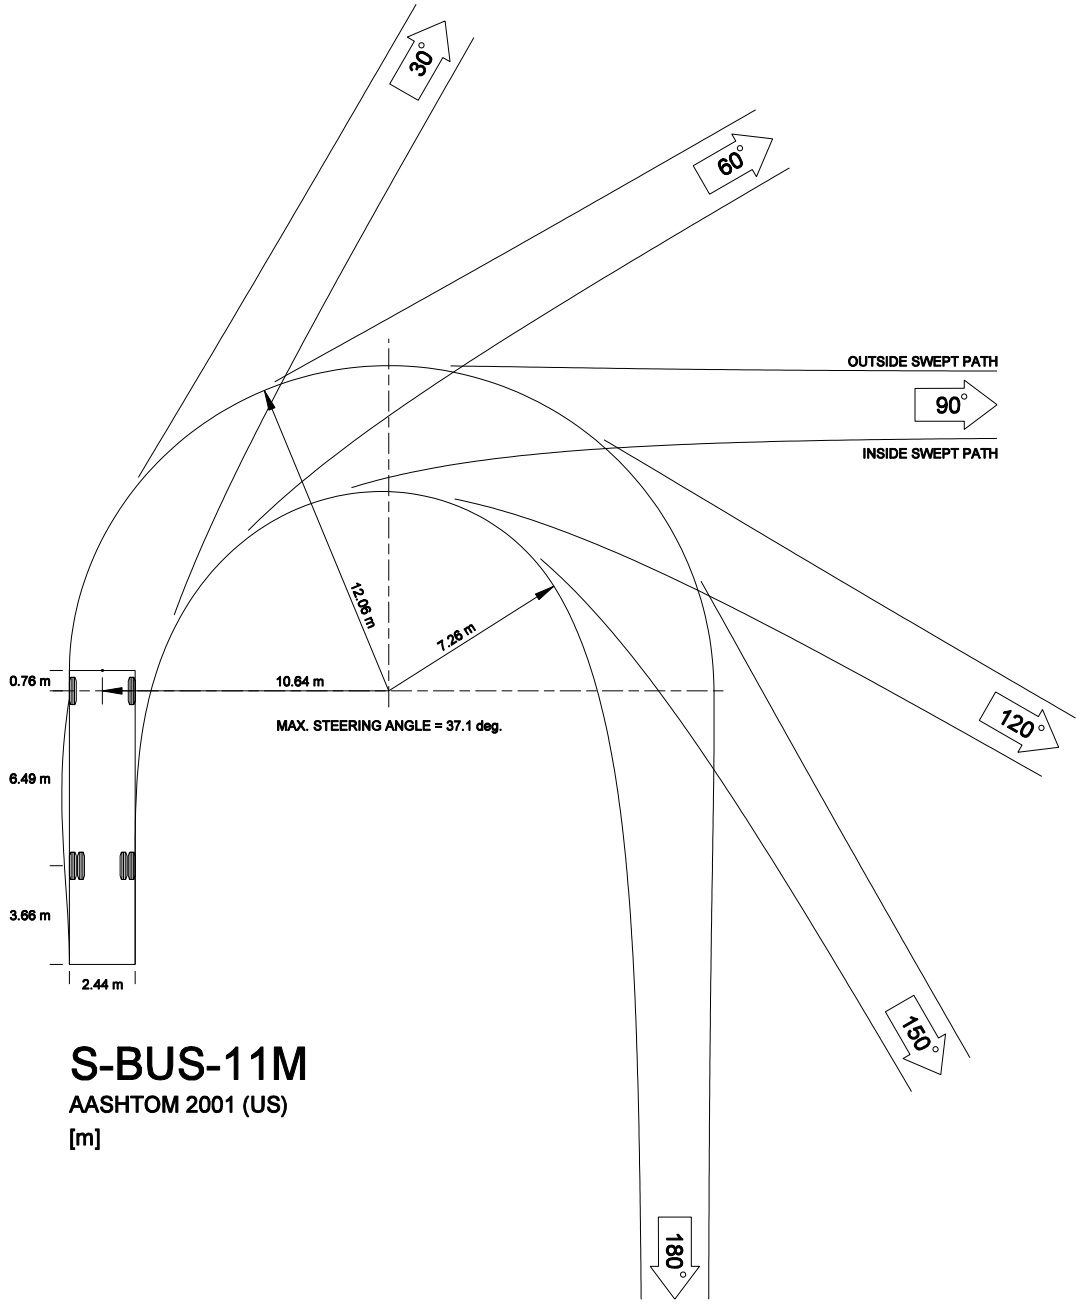

S-BUS-11 - DESIGN VEHICLE
(1:300 Scale)

Figure 46-12D(1)