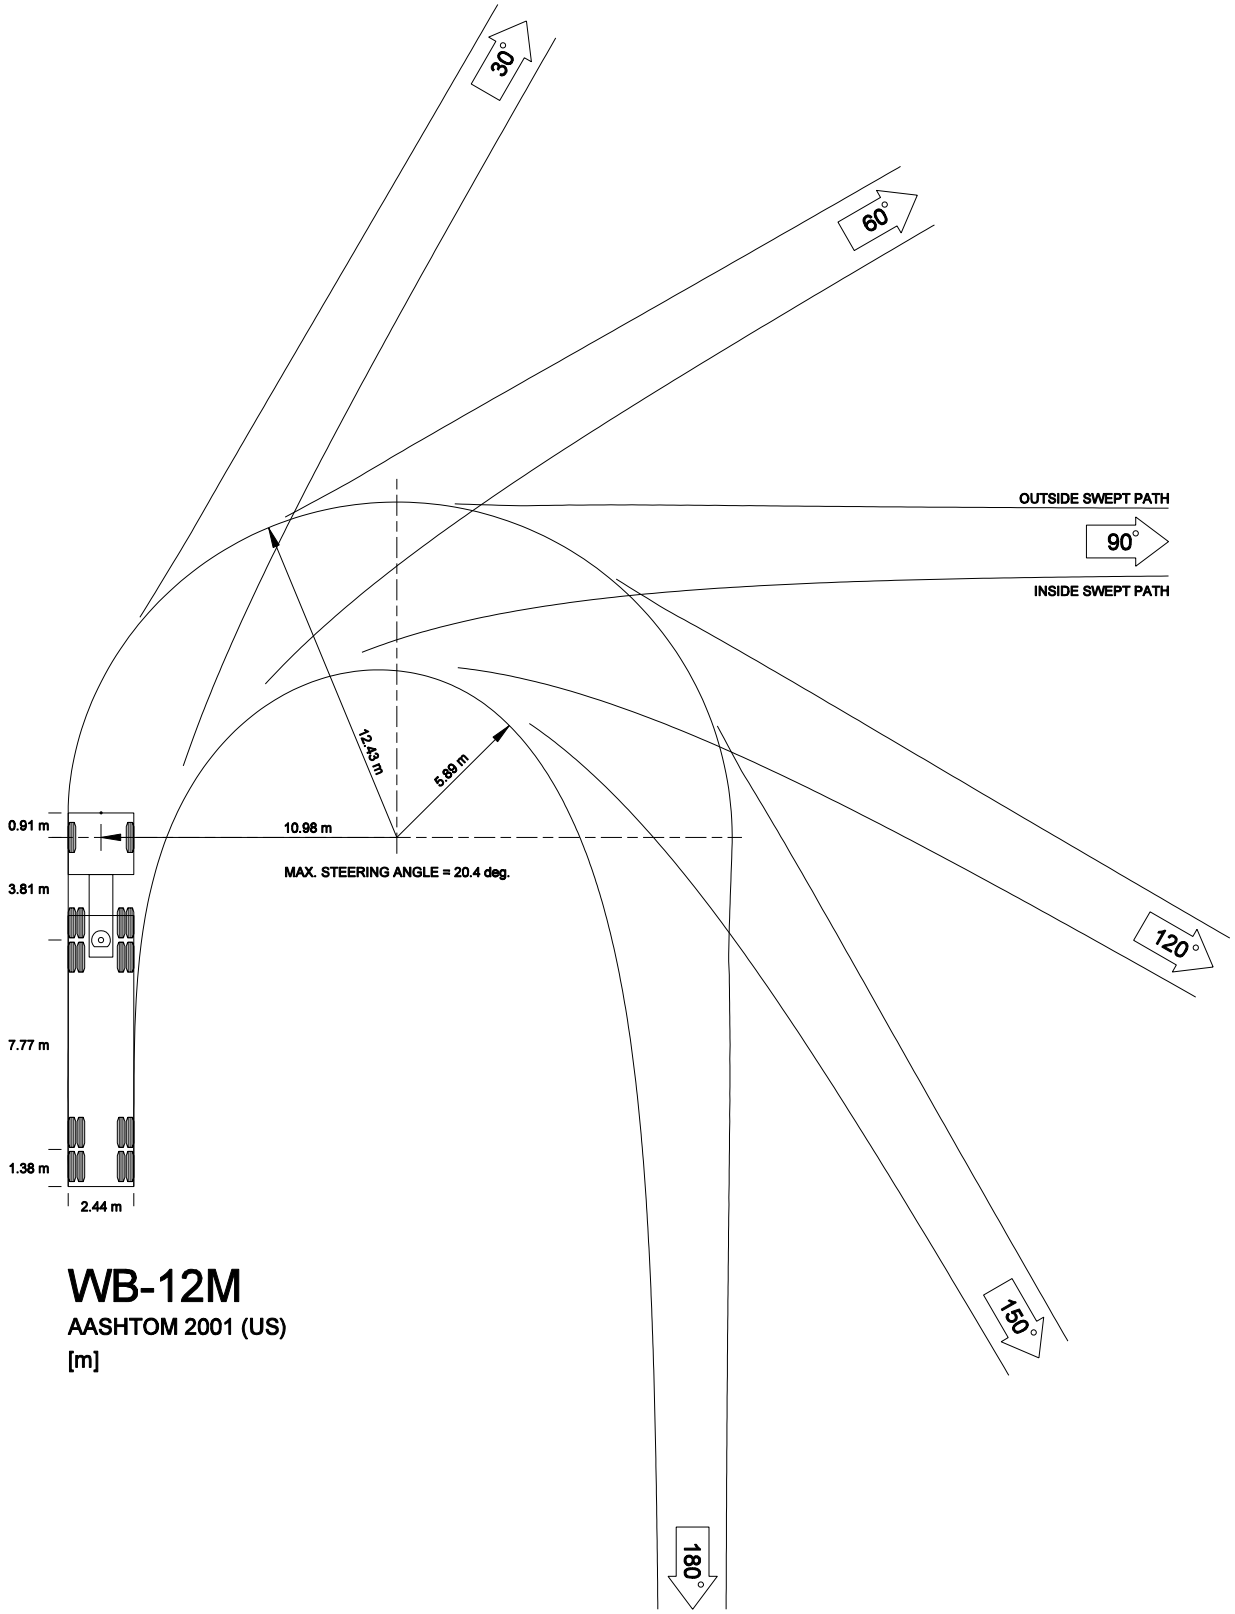

WB-12 - DESIGN VEHICLE
(1:300 Scale)

Figure 46-12E