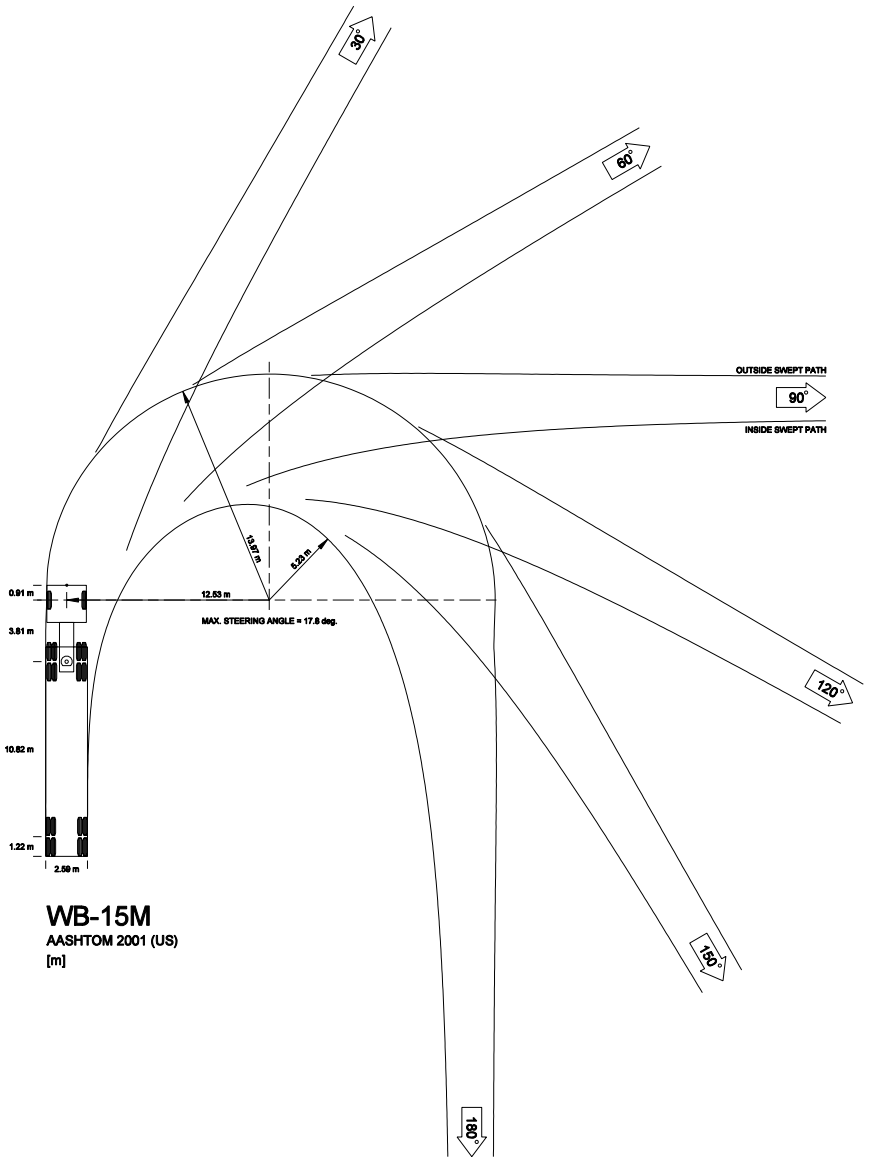

WB-15 - DESIGN VEHICLE
(1:500 Scale)

Figure 46-12H