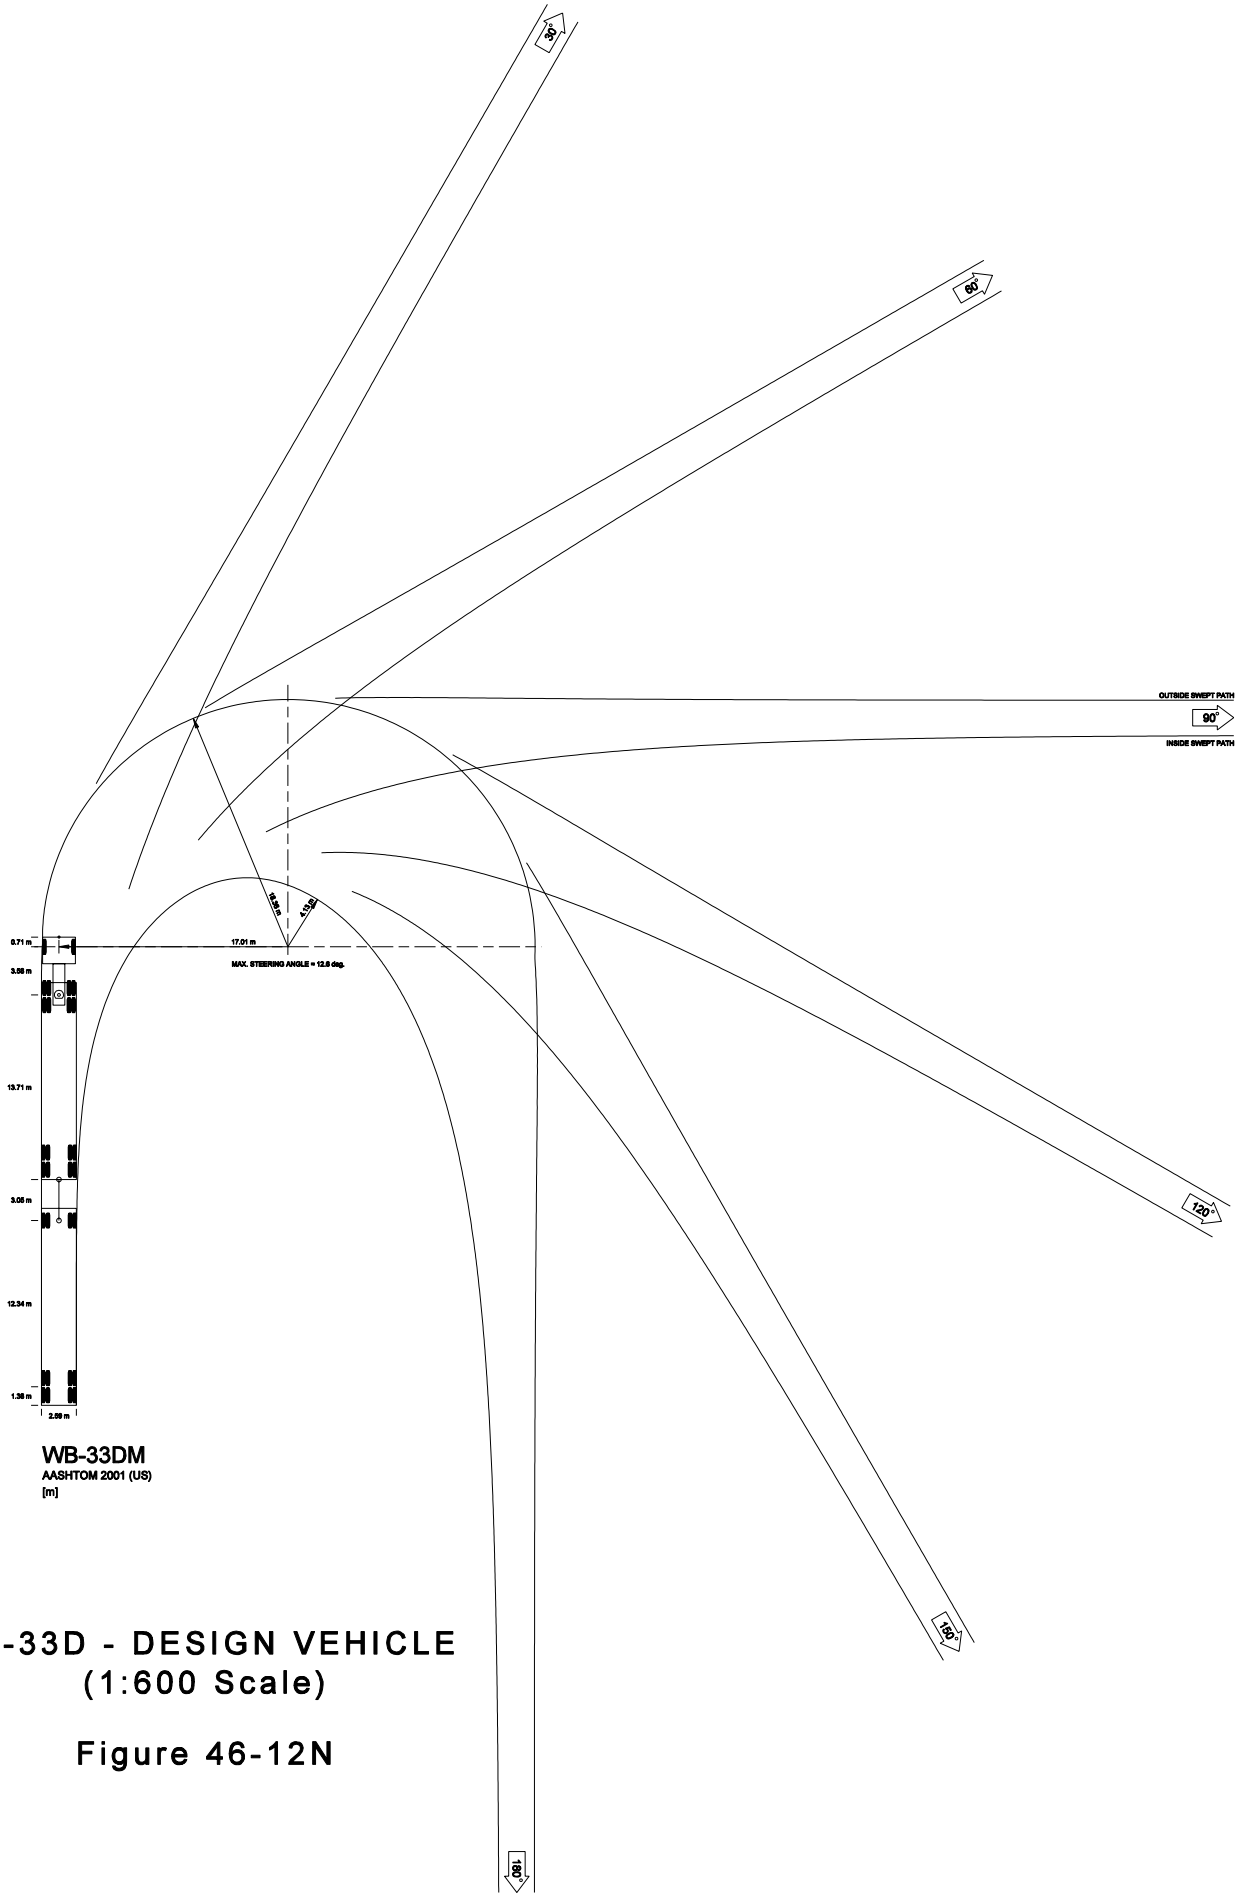

WB-33D - DESIGN VEHICLE
(1:600 Scale)

Figure 46-12N