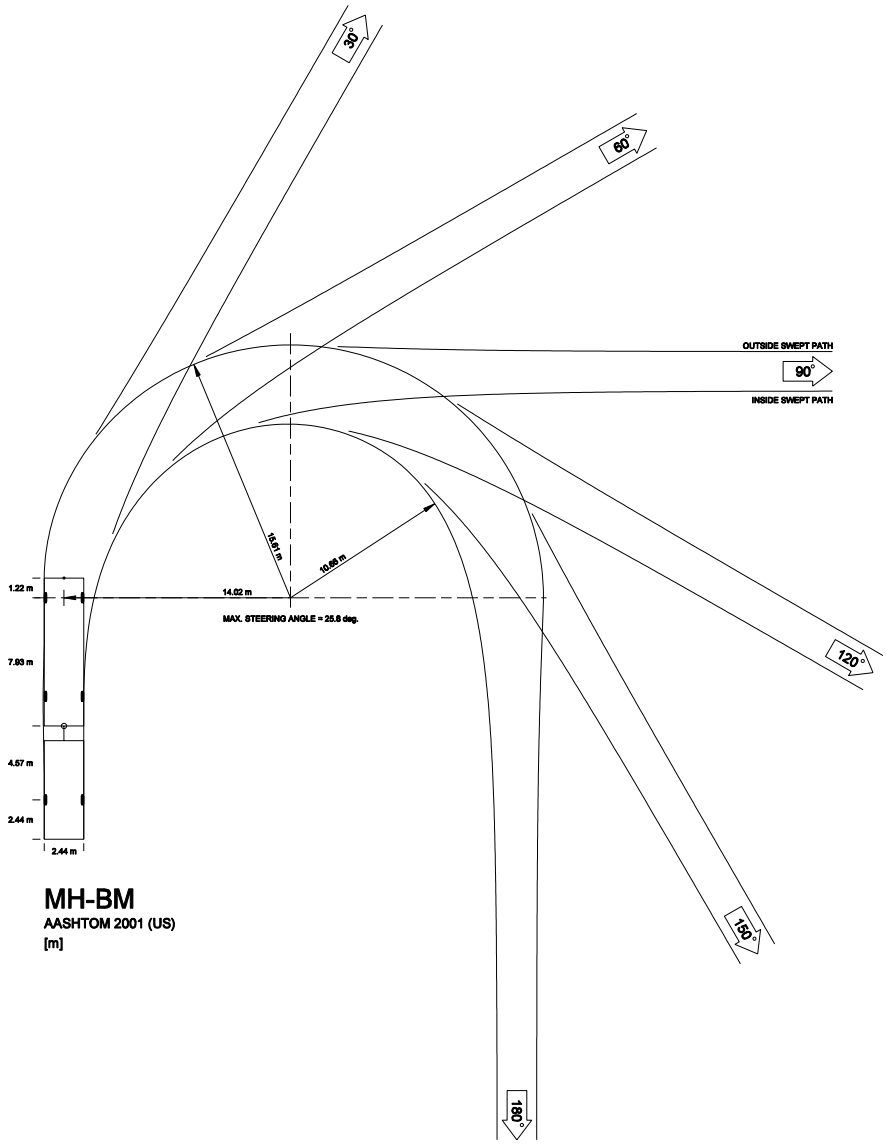

MH/B - DESIGN VEHICLE
(1:500 Scale)

Figure 46-12P