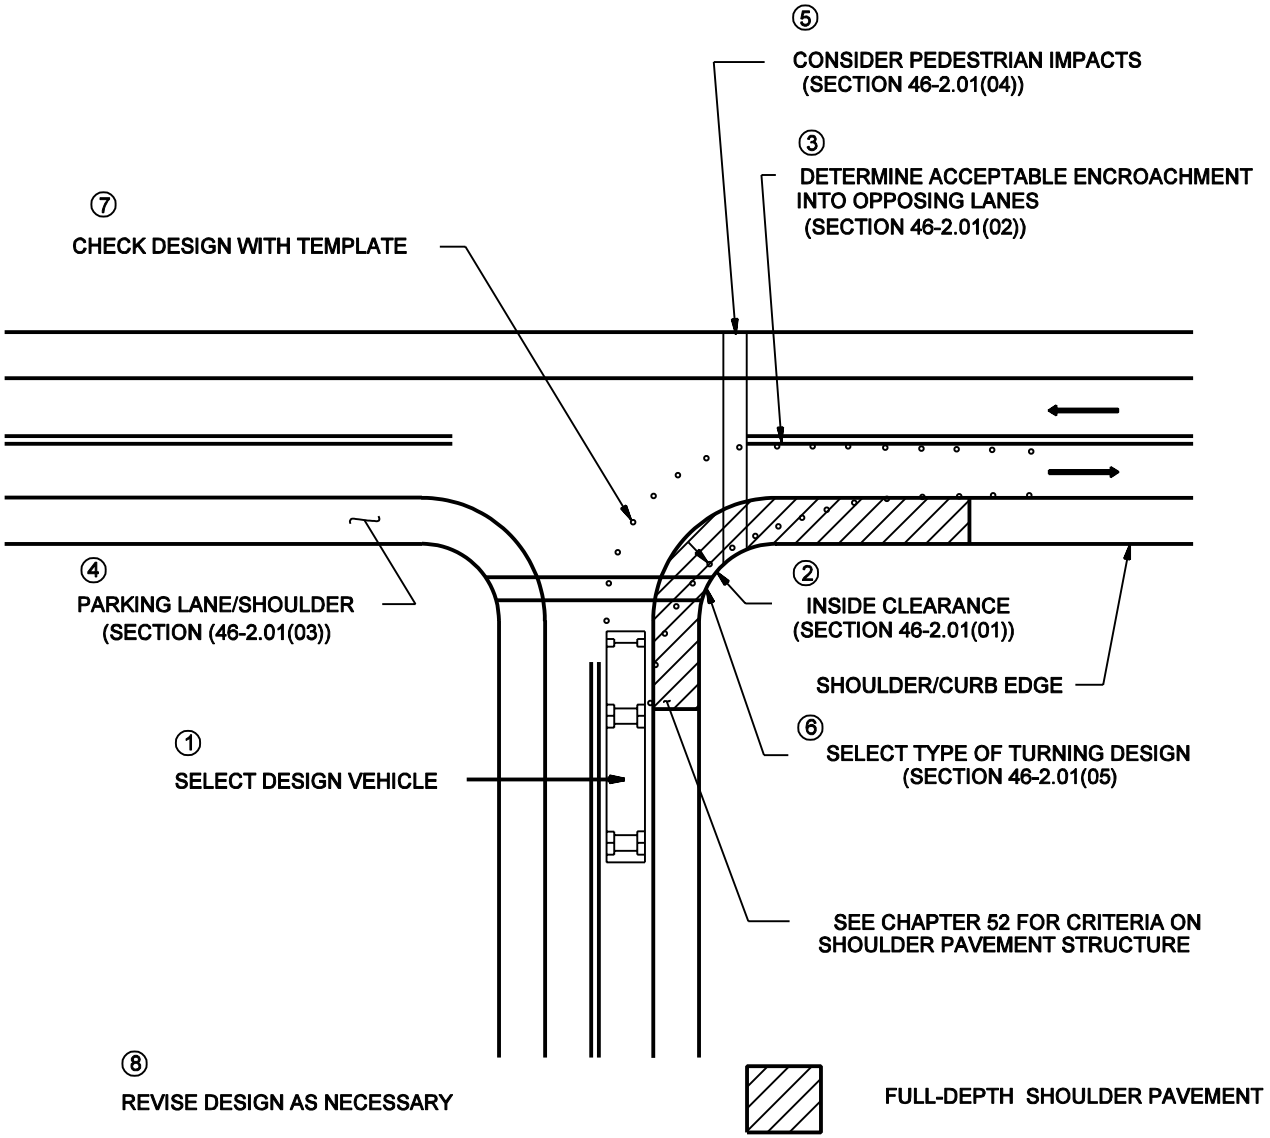

TURNING RADII DESIGN

Figure 46-2C