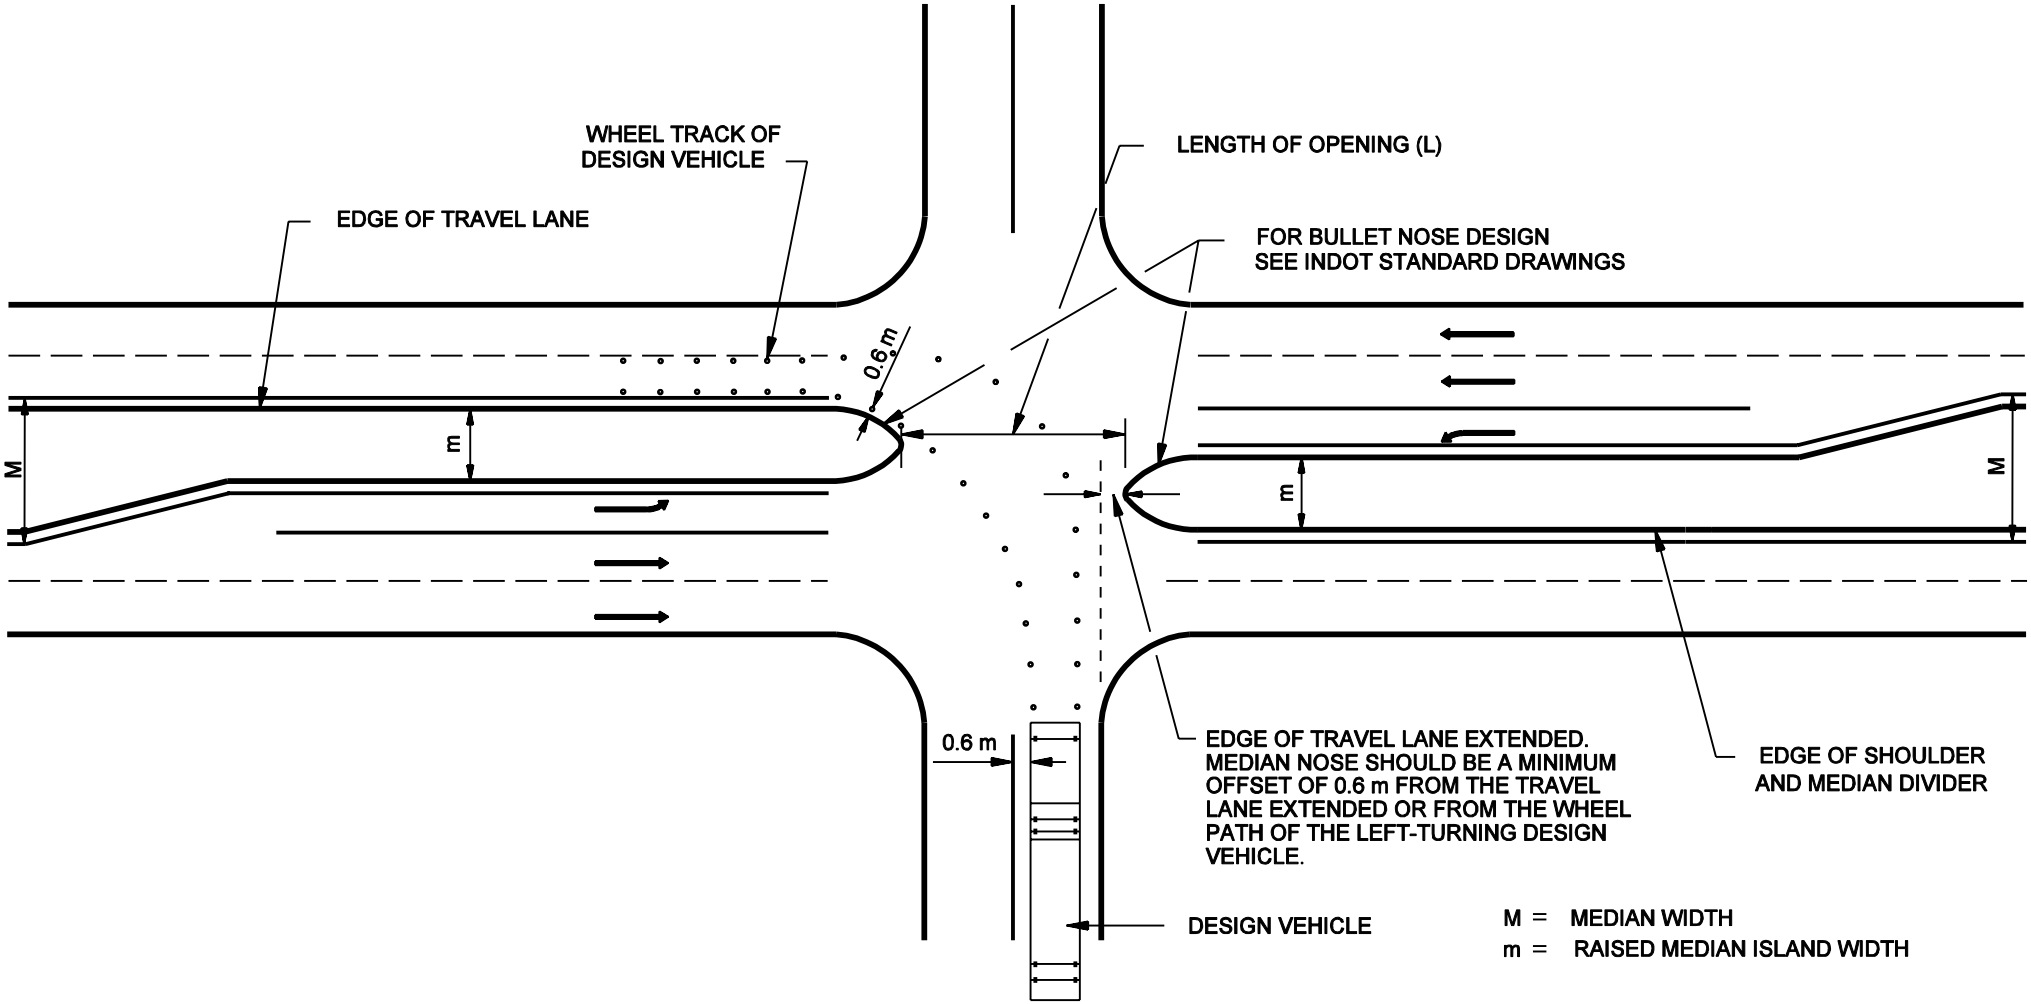

MEDIAN OPENING DESIGN

Figure 46-8B