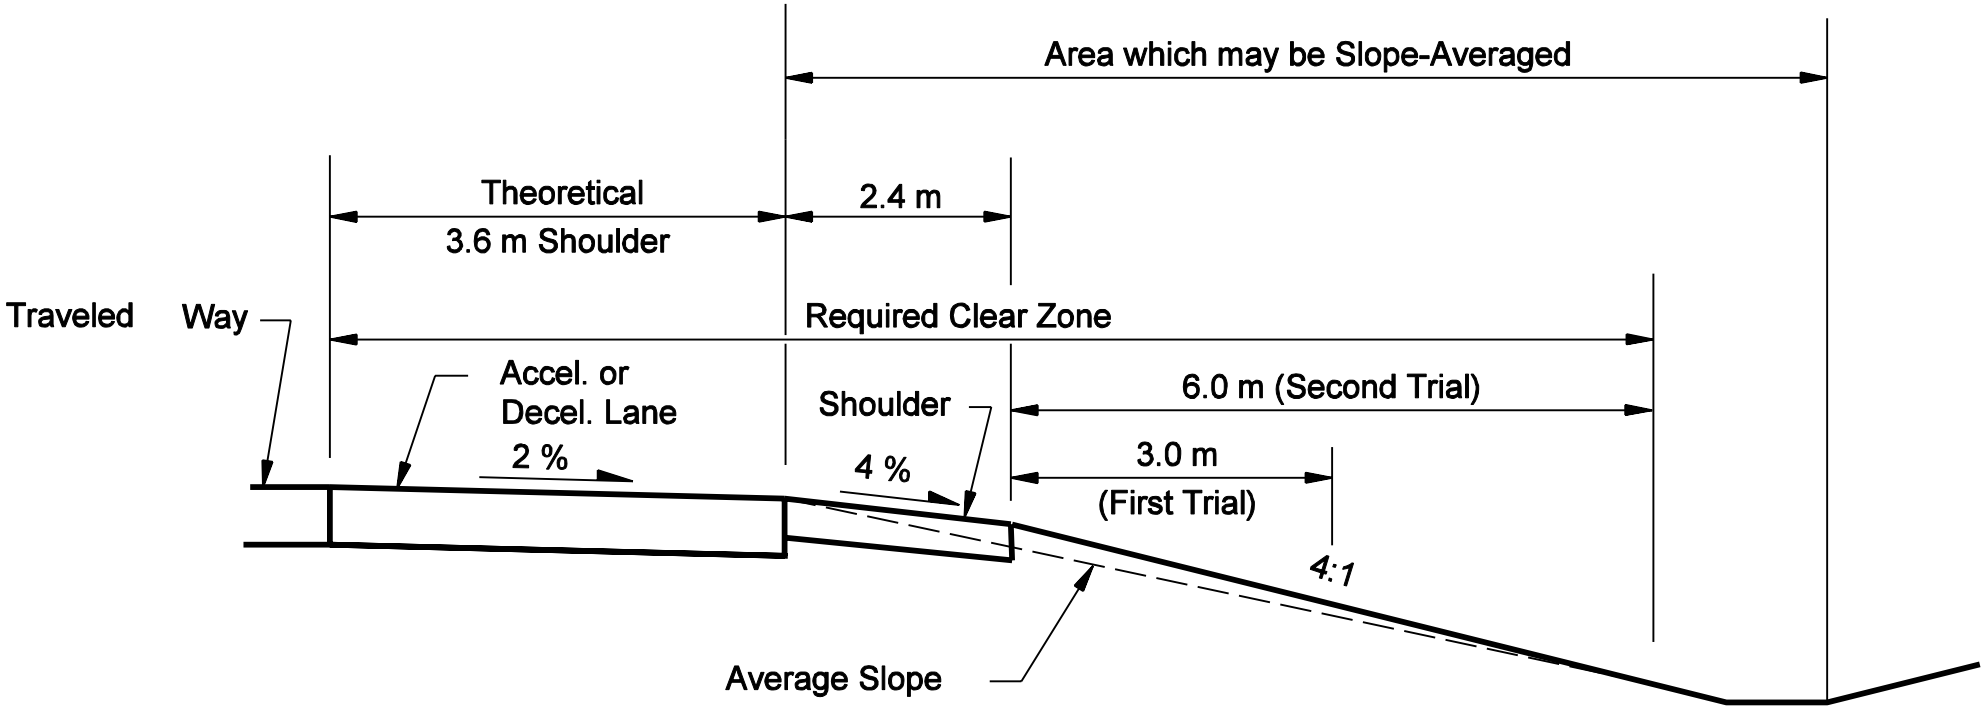

CLEAR ZONE/SLOPE AVERAGE
(Example 49-2.2)

Figure 49-2J