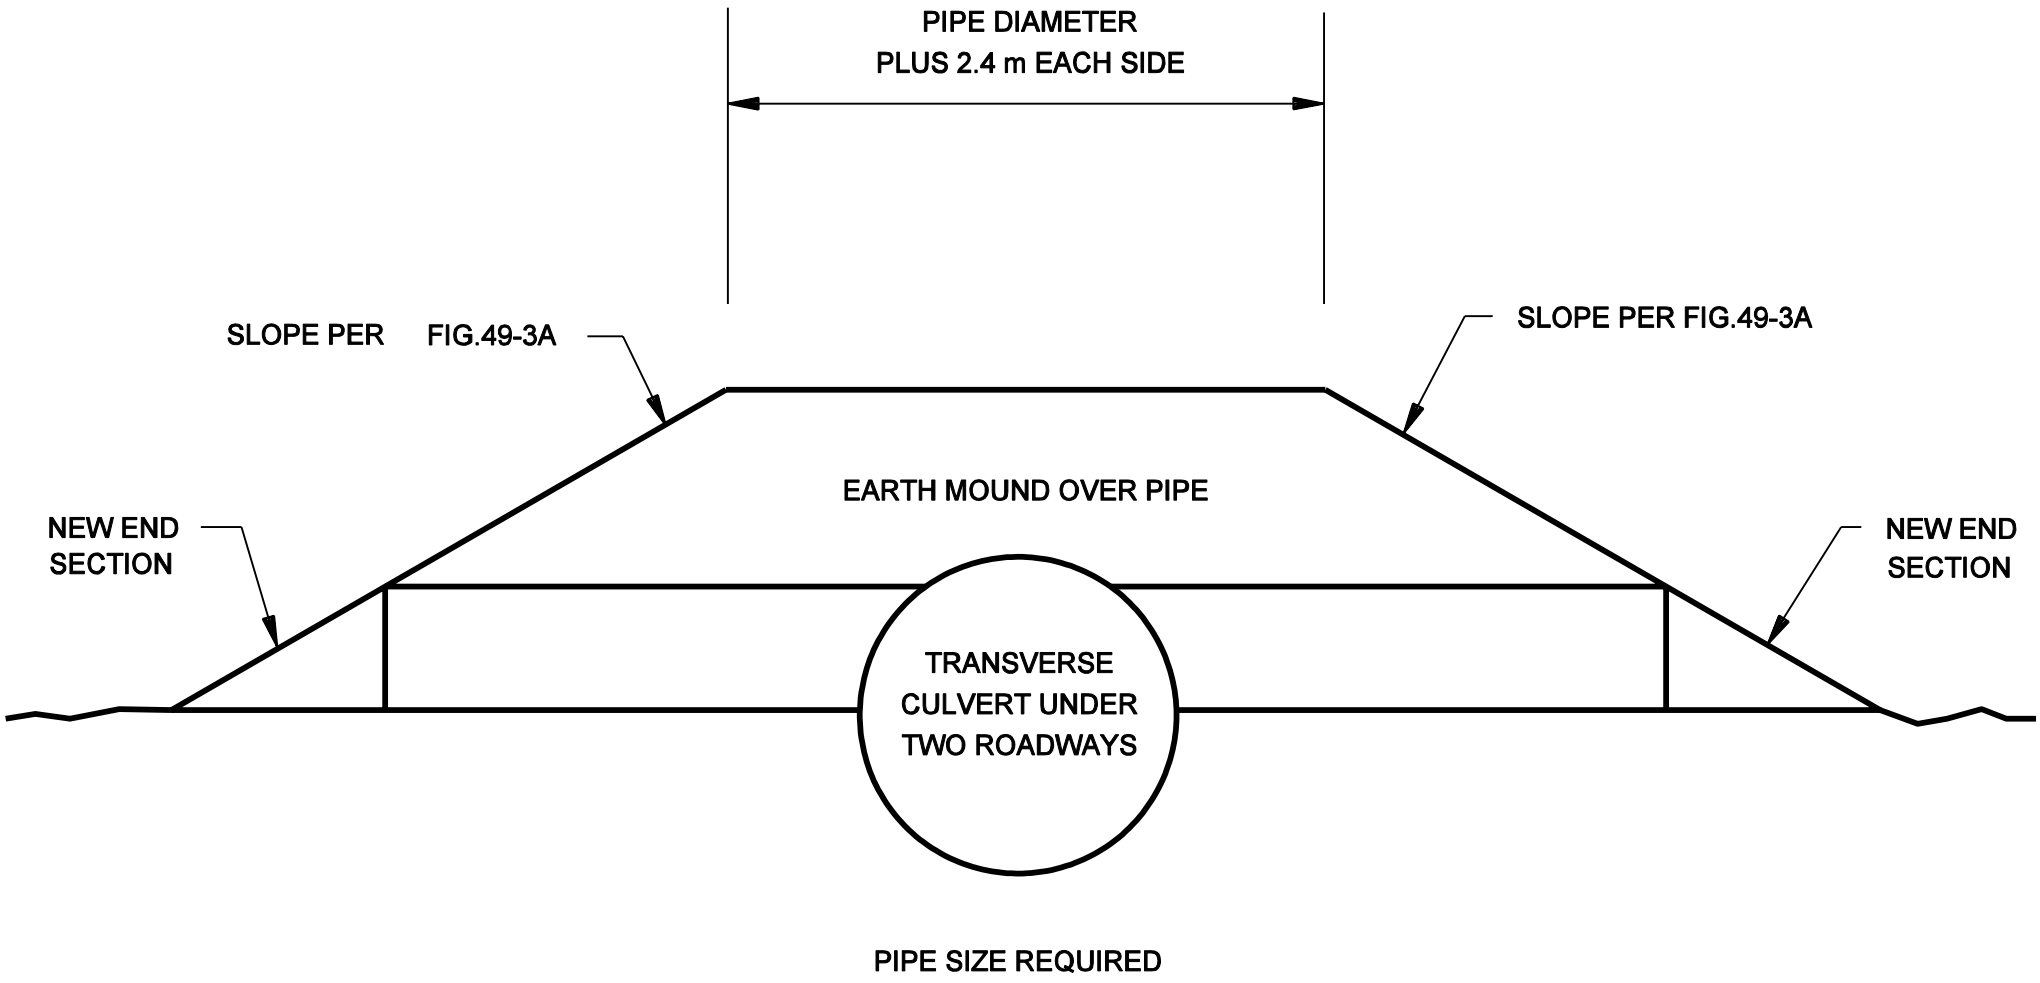

CULVERT END TREATMENT

(Median Sections)

Figure 49-3F