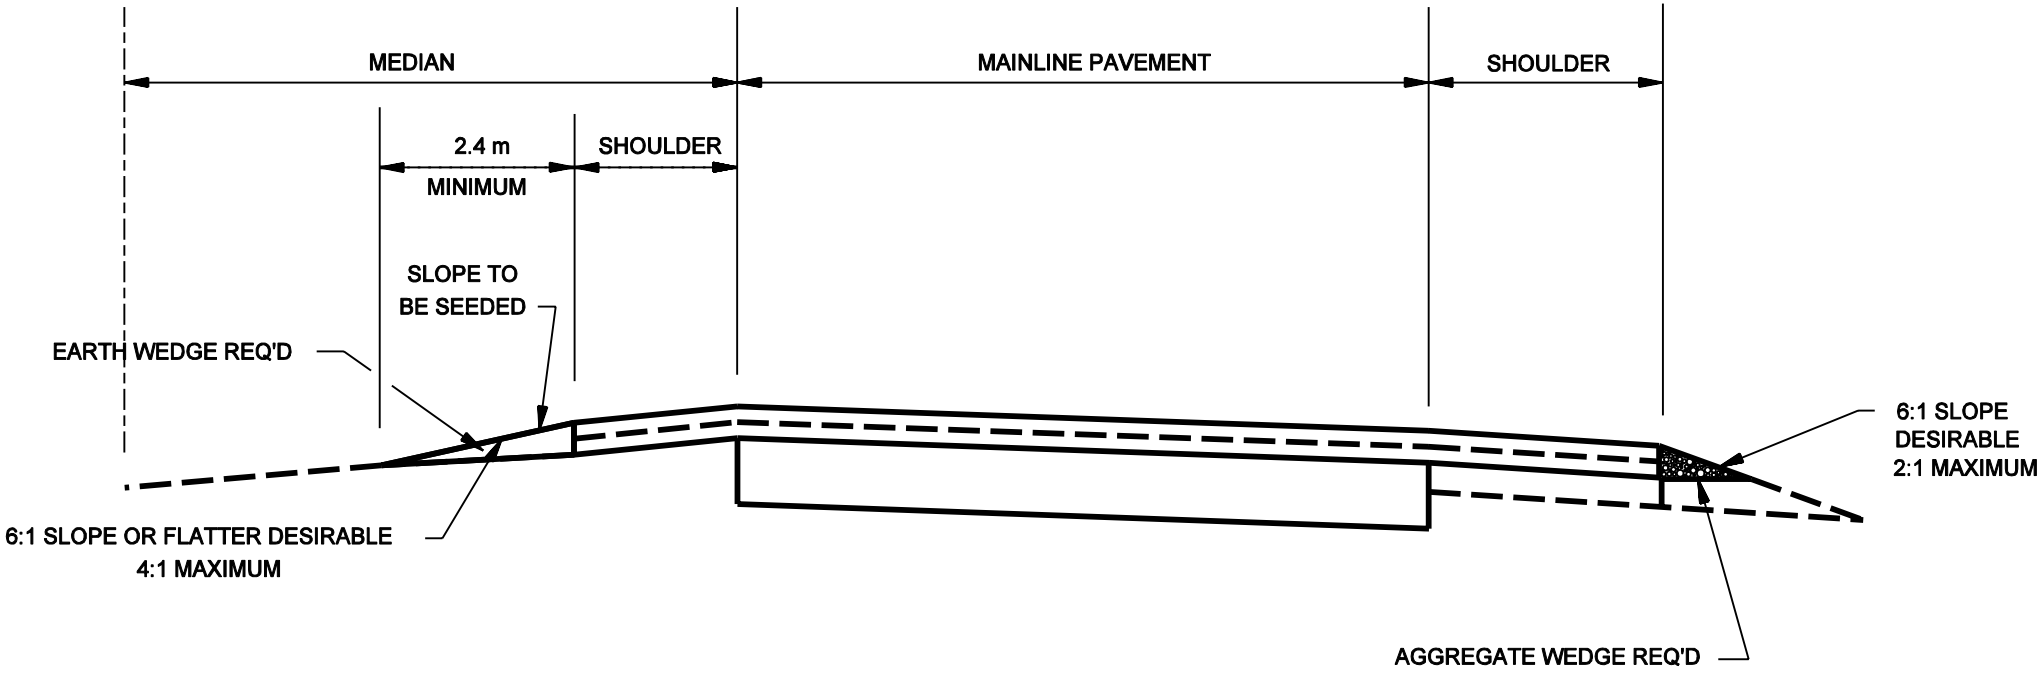

SHOULDER WEDGES

Figure 49-3P