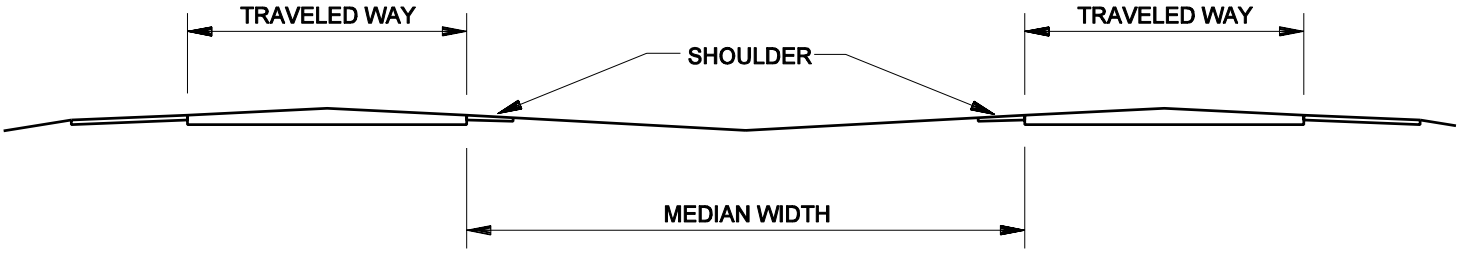

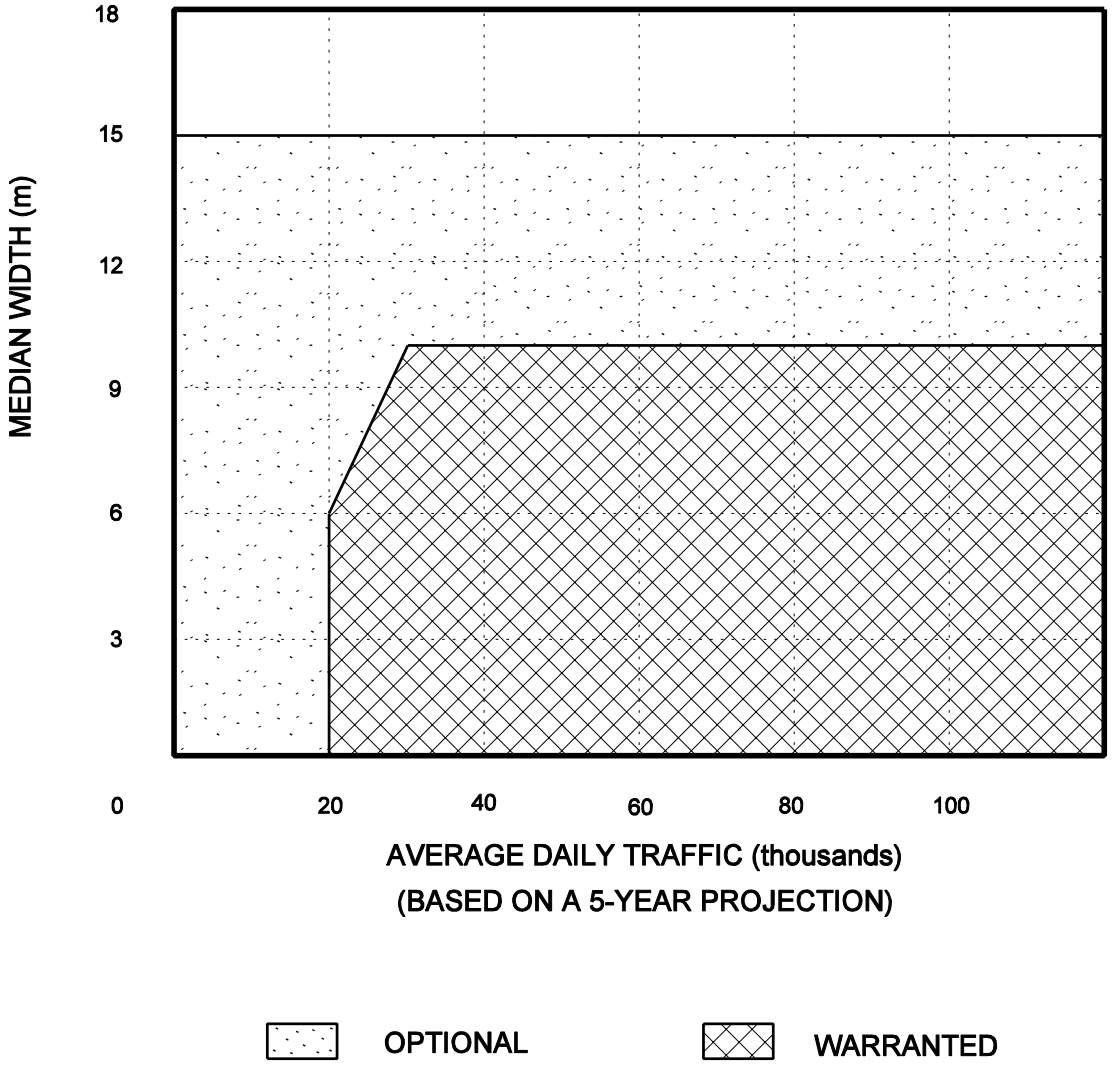

MEDIAN BARRIER WARRANTS

Figure 49-4H