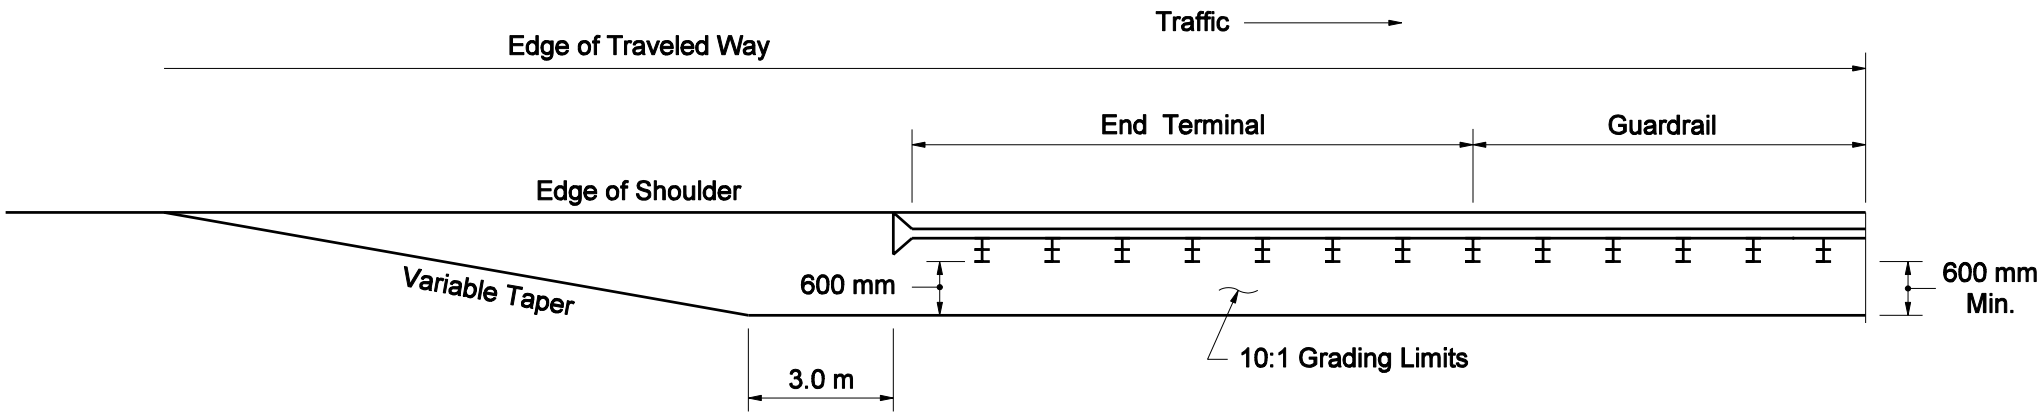

GRADING FOR NON-FLARED GUARDRAIL END TREATMENT

Figure 49-5B