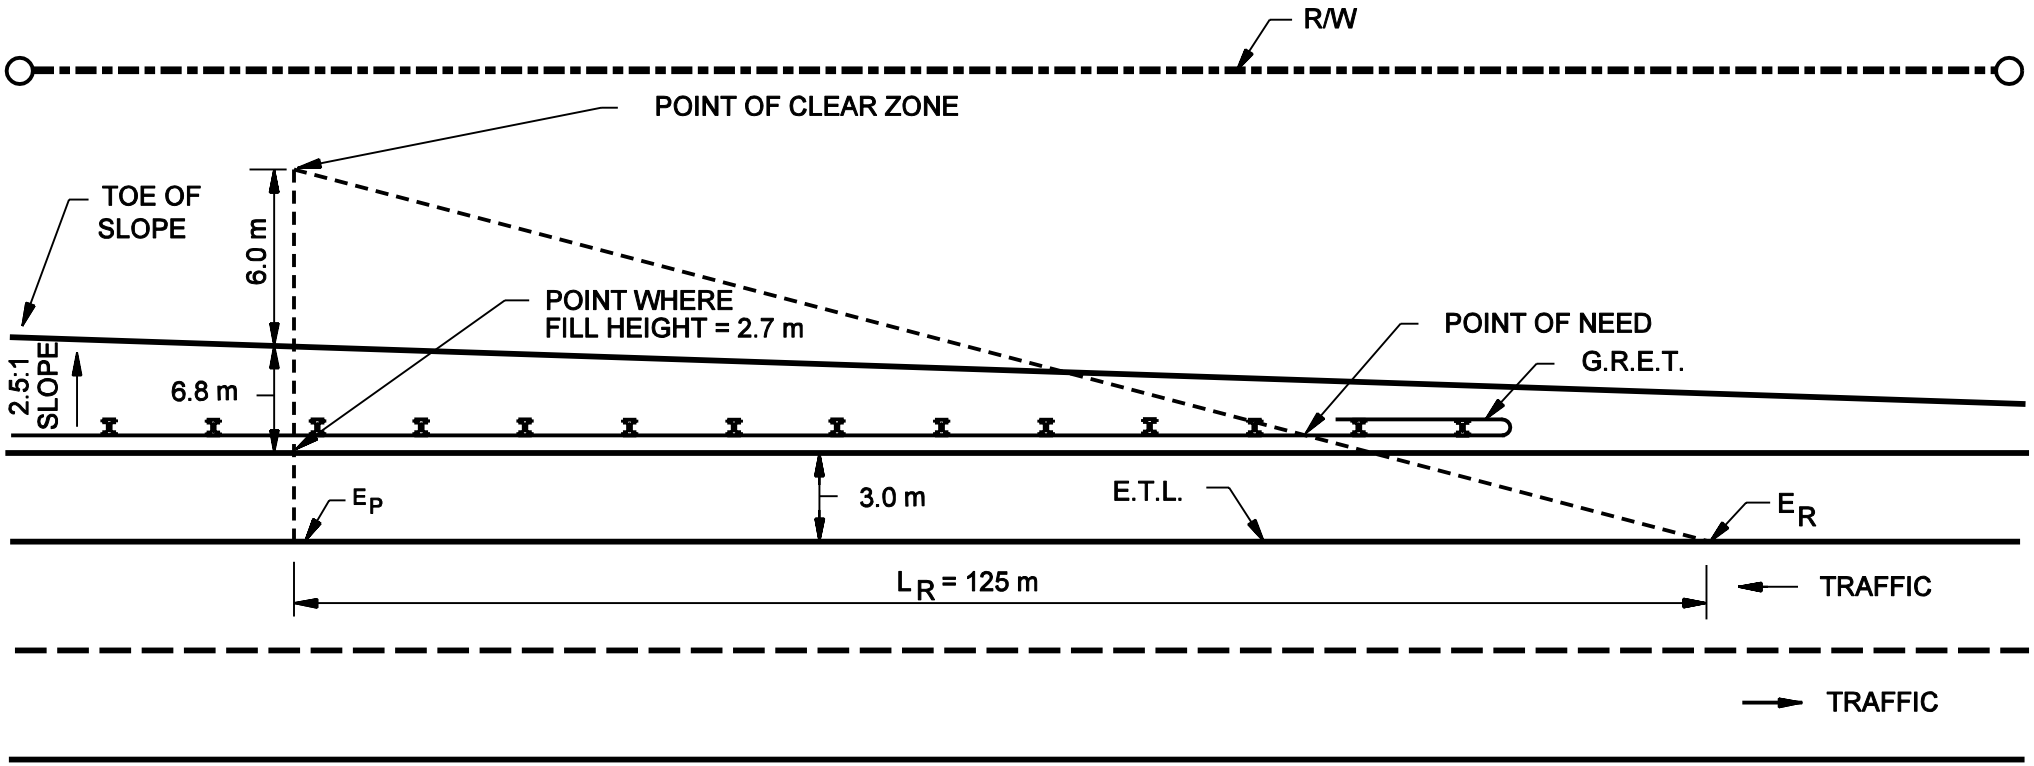

GUARDRAIL LENGTH OF NEED - FILL SLOPE
(Example 49-5.2)

Figure 49-5S