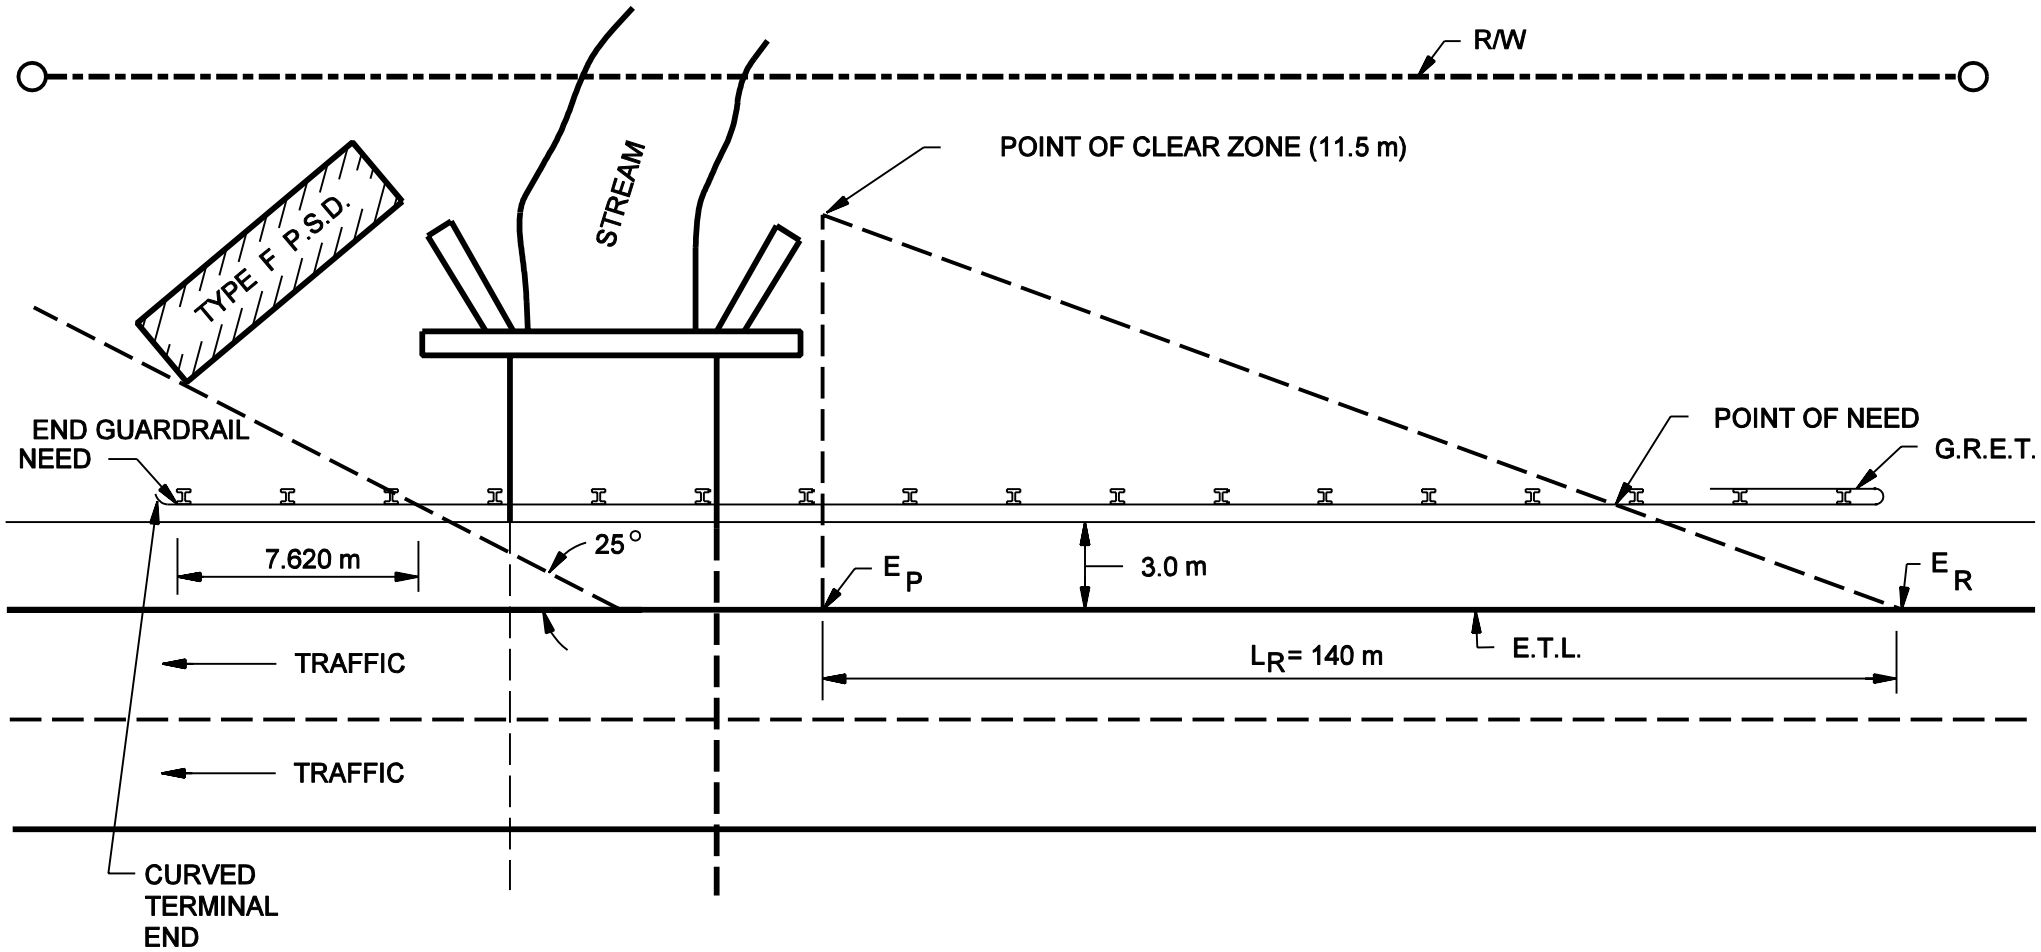

GUARDRAIL LENGTH OF NEED - BOX CULVERT
(Example 49-5.3)

Figure 49-5T