NOTES:

1. The table shows approximate footprint of the required space, including pad, for the impact attenuator system.

2. Non-mountable curbs should not be used in front of impact attenuator.

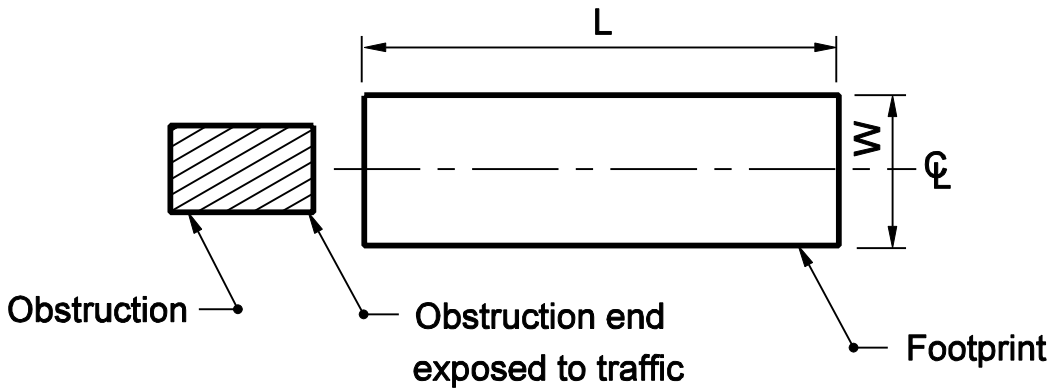


concrete pad and attenuator system parallel to centerline of roadway

| (Type of attenuator)/ Width designation | Required impact attenuator system space, in m Footprint: Length (L) x Width (W) | | |
|---|---|---|---|
| | Test Level-3 (TL-3) | Test Level-2 (TL-2) | Test Level-1 (TL-1) |
| (ED)/W1 | 14.5 x 6.0 | 9.0 x 5.0 | N/A |
| (R1,R2,CR)/W1 | 11.0 x 1.4 | 5.5 x 1.4 | N/A |
| (R1,R2,CR)/W2 | 11.0 x 2.6 | 5.5 x 2.6 | N/A |
| (R1,R2,CR)/W3 | 11.0 x 3.1 | 5.5 x 3.1 | N/A |
| (LS)/W1 | N/A | N/A | 3.10 x 1.25 |

IMPACT ATTENUATOR FOOTPRINT REQUIREMENTS

Figure 49-6C