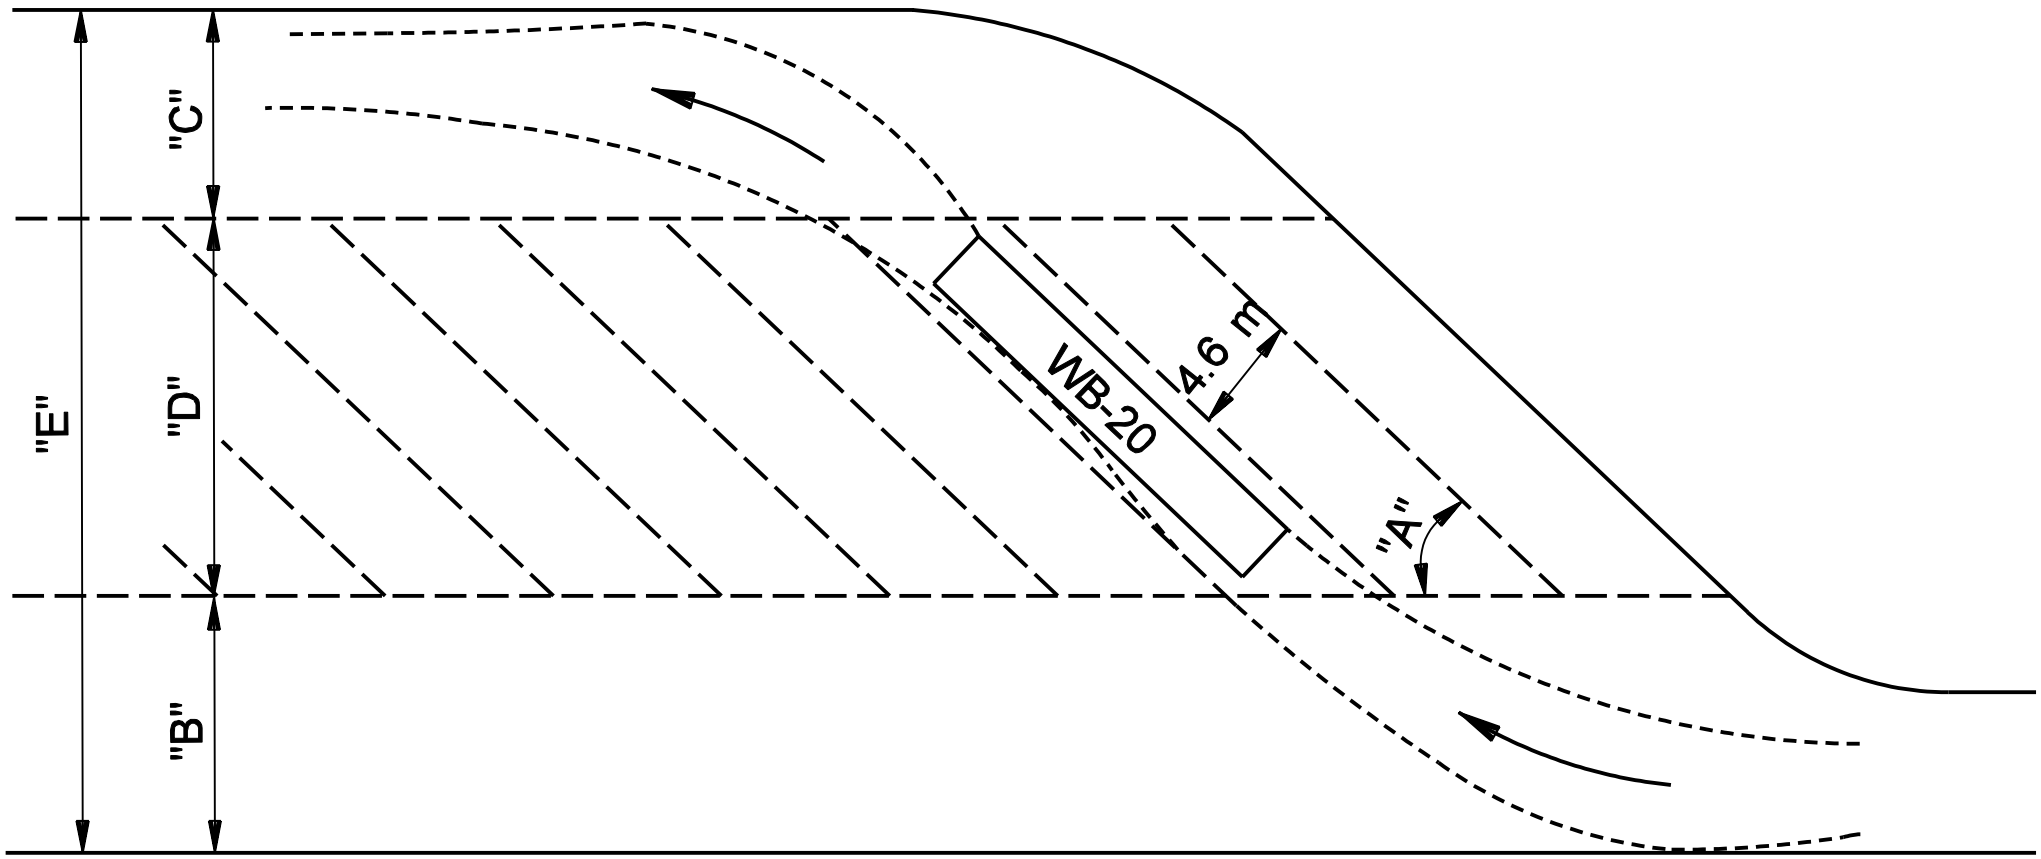

DESIGNS FOR ANGLE PARKING

(Based on WB-20 Design Vehicle)

Figure 51-2B