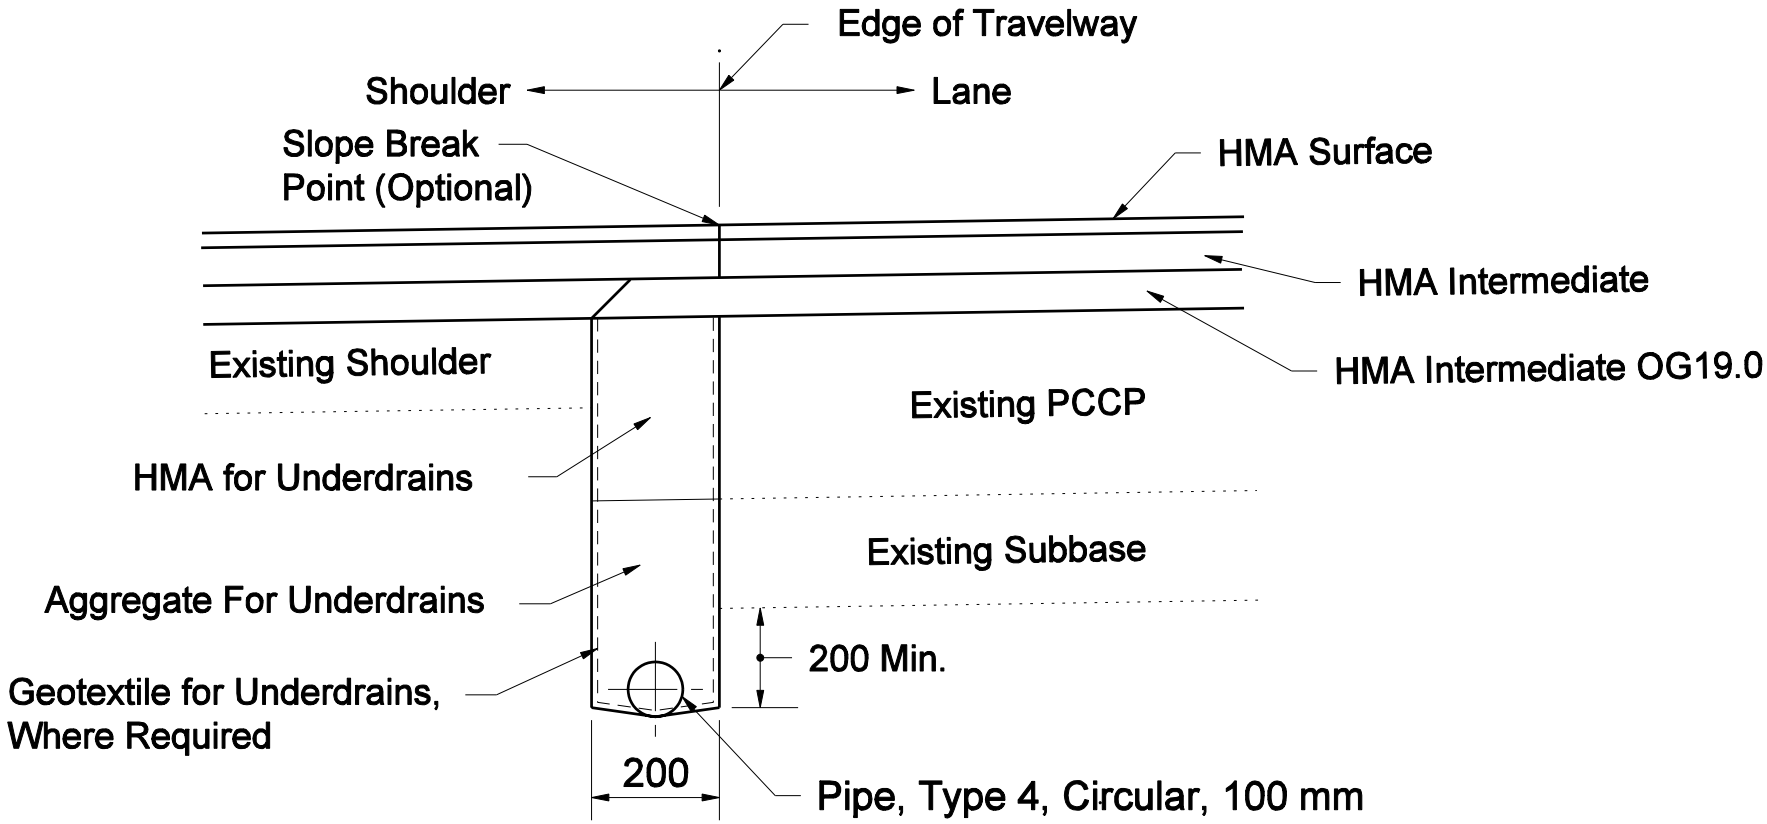

Notes:

1. Open graded mixture OG19.0 mm should be QC/QA-HMA, 5, 76. For all other mixtures, see Section 52-9.02 to determine the appropriate HMA mixture designation.
2. Median installation shown. Outside installation reversed as appropriate. However, slope break point is required.

RETROFIT UNDERDRAIN

Figure 52-13K