Note: Option to be determined by the contractor.

OPTIONS A AND B:

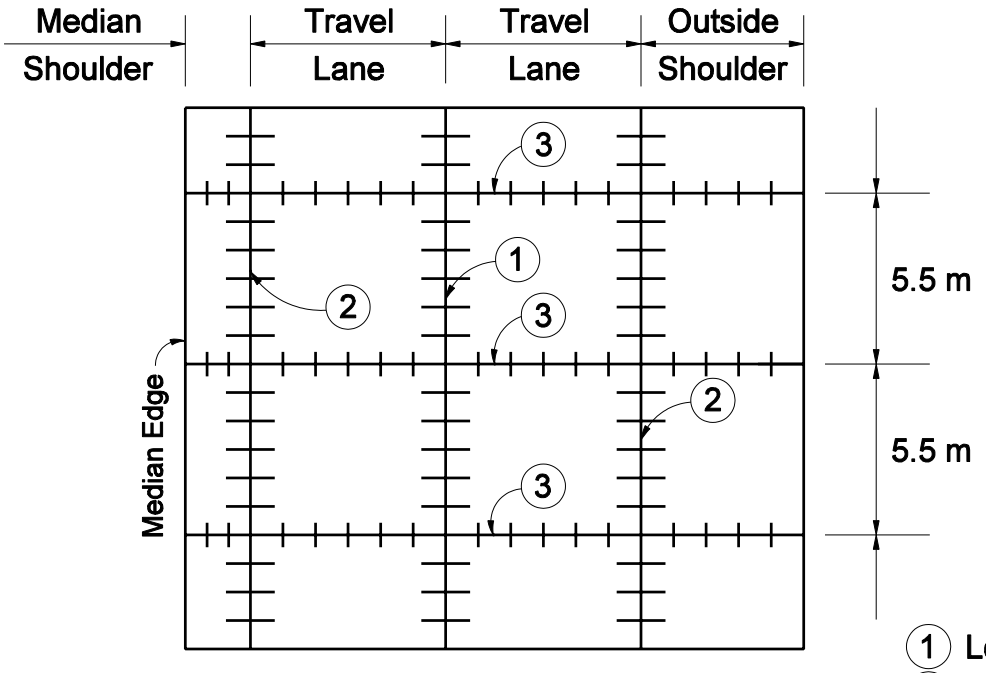

OPTION C:

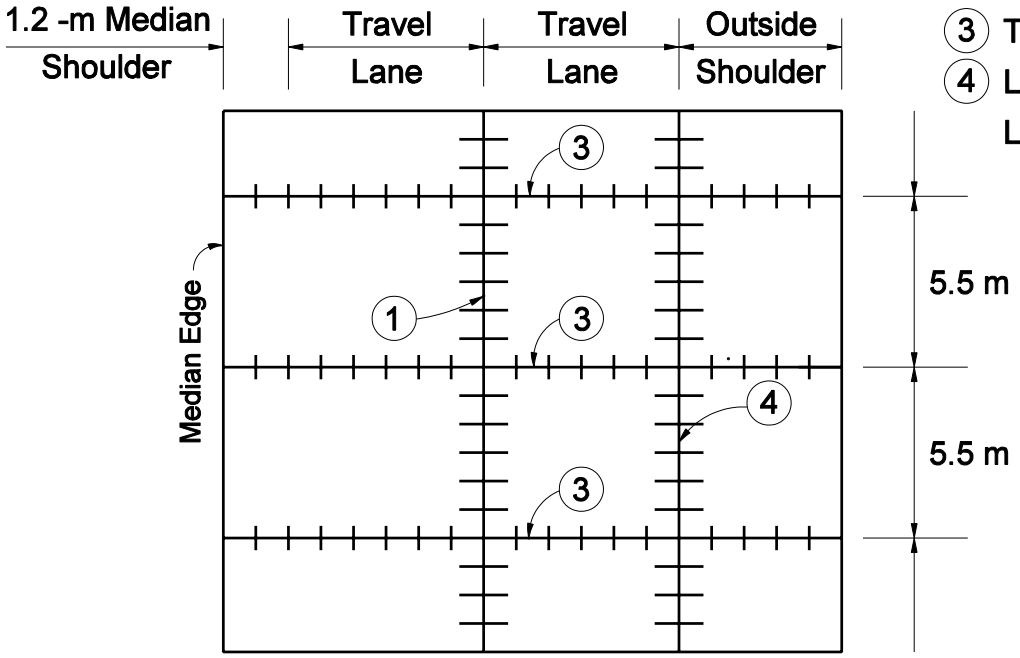

1. Longitudinal Joint
2. Option A: Longitudinal Joint
   Option B: Longitudinal Constr. Joint
3. Type D-1 Contraction Joint
4. Longitudinal Joint or
   Longitudinal Constr. Joint

MEDIAN EDGE OF CONCRETE PAVEMENT
LONGITUDINAL JOINT OPTIONS

Figure 52-13R