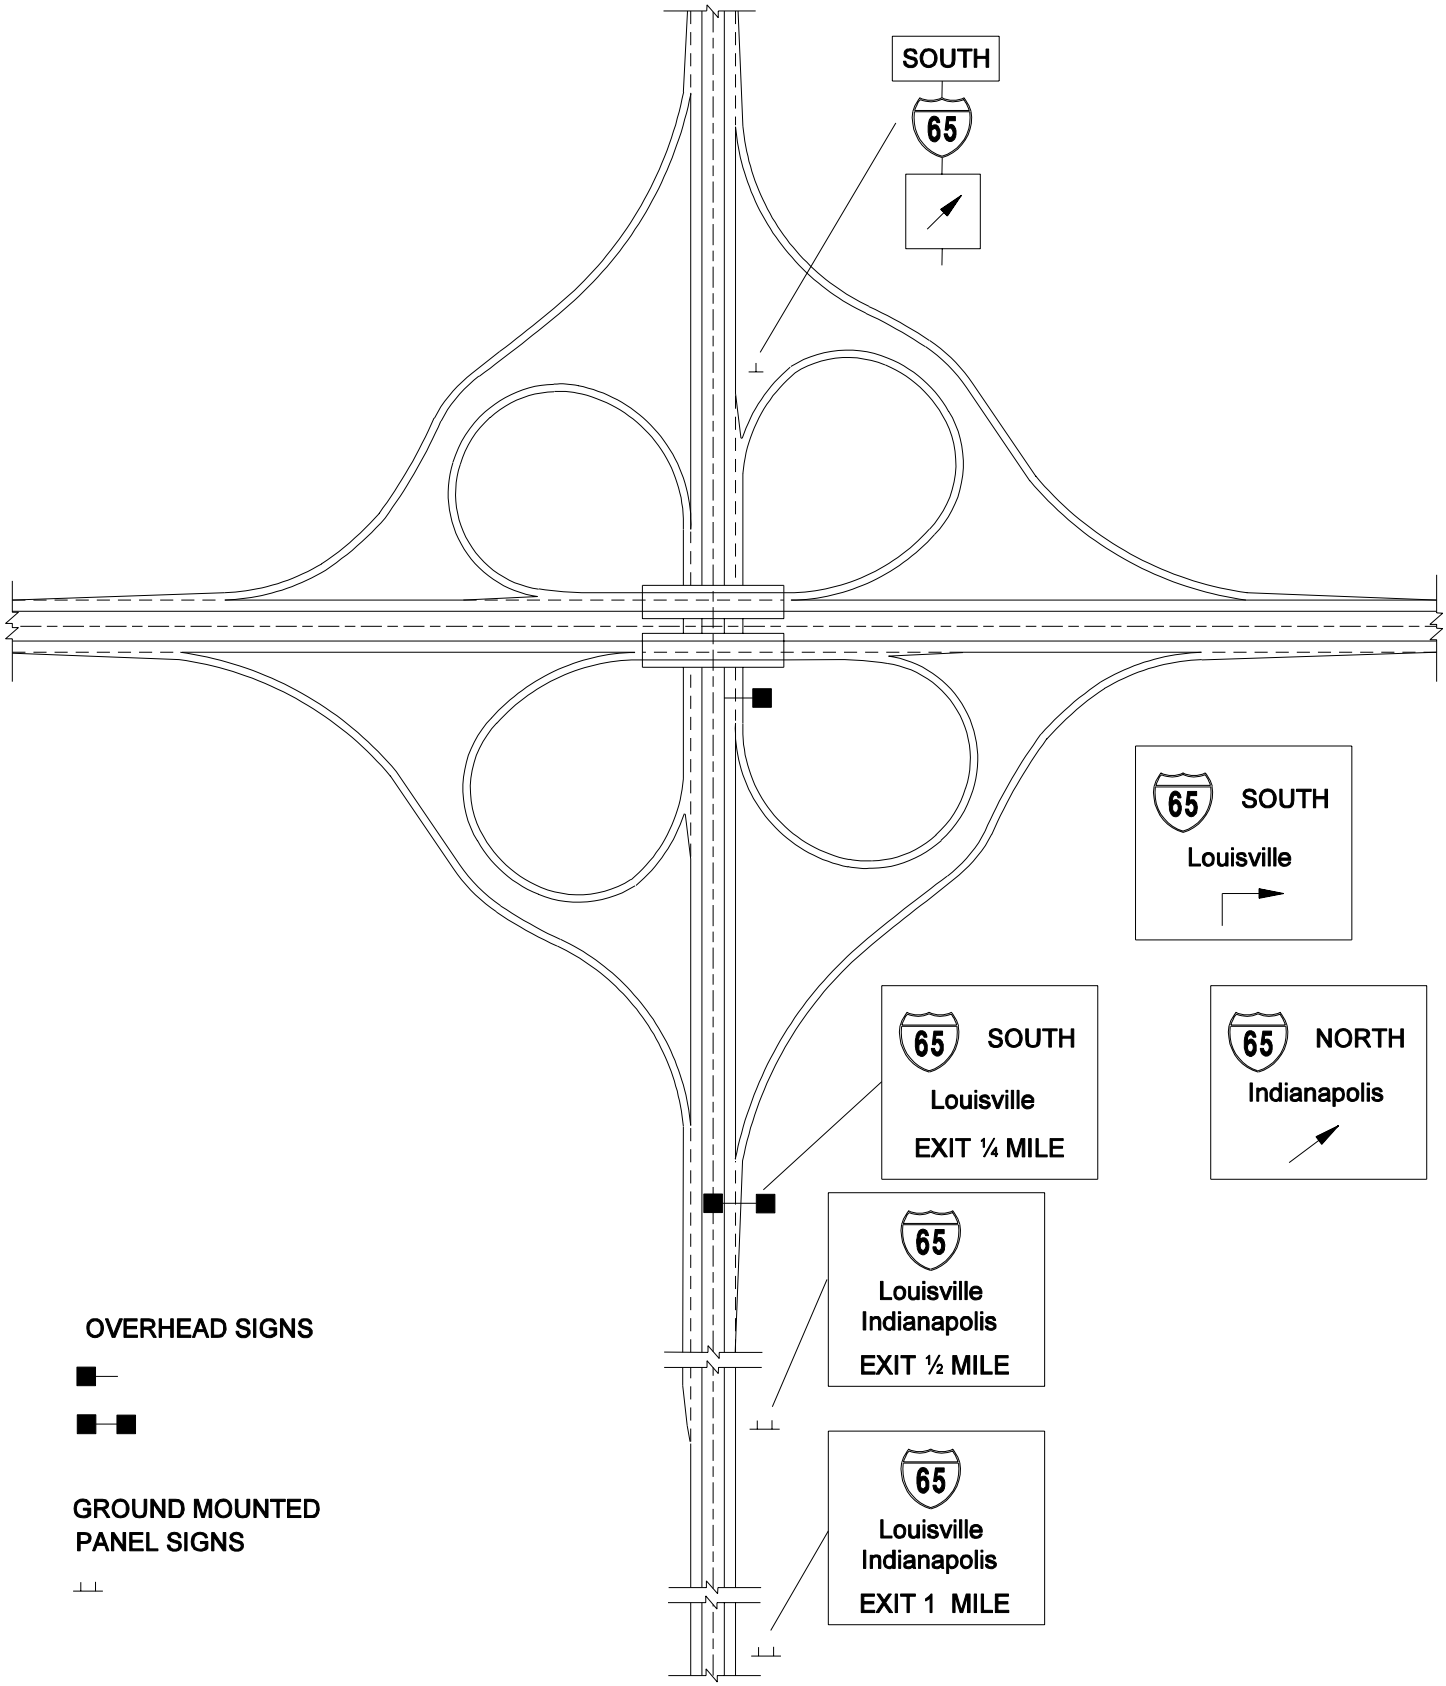

FULL CLOVERLEAF INTERCHANGE SIGNING

(Major Crossroad Under)

Figure 75-5J