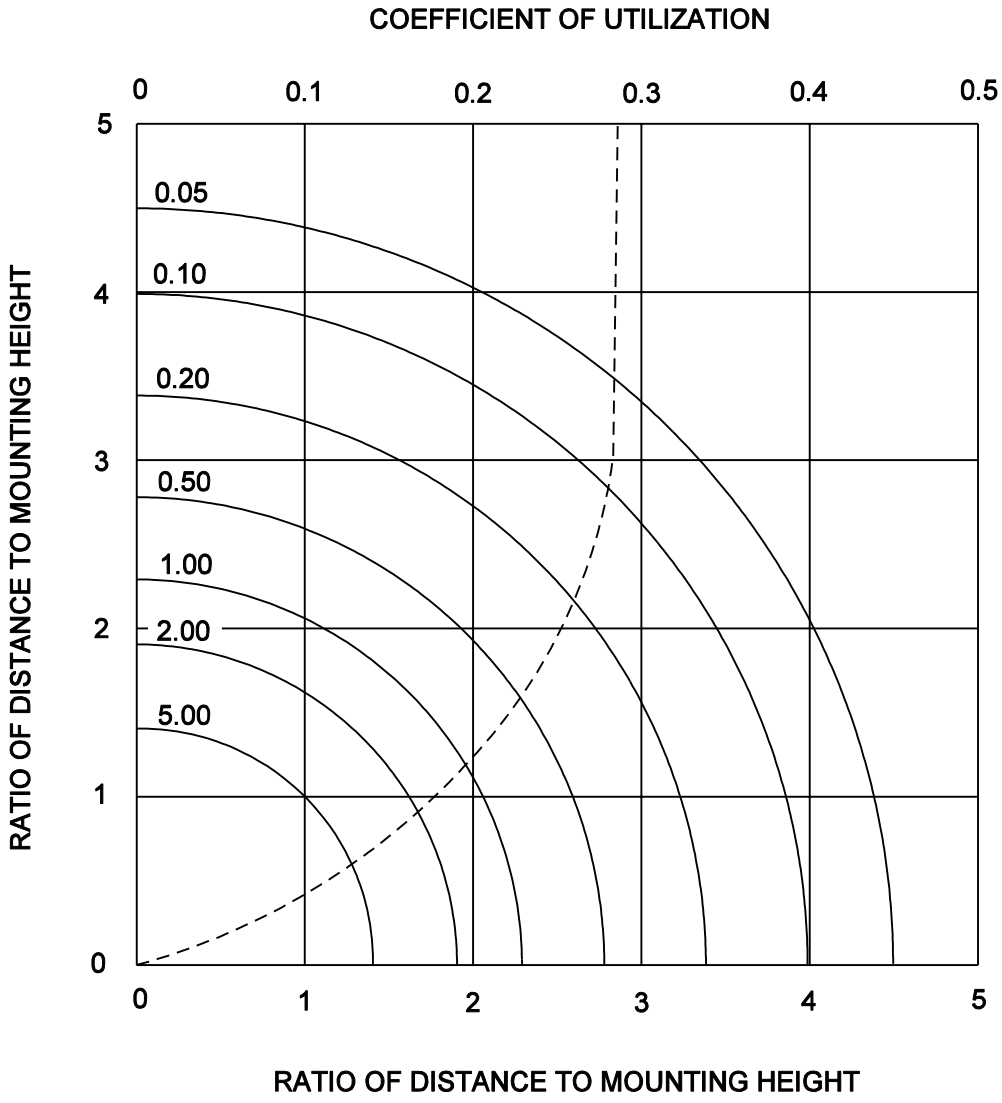

Note: Isolux diagram of horizontal lux on pavement surfaces for a luminaire providing a medium semi-cutoff, Type II light distribution (per 1000 initial lamp lumens). The isolux multiply the values of isolux shown by the factors below

Mounting Height (m):	*18*	*21*	*24*	*27*	*30*	*33*	*36*
Factor:	*2.78*	*2.04*	*1.56*	*1.23*	*1.00*	*0.83*	*0.69*

SAMPLE ISOLUX DIAGRAM
(Example 78-8.2)

Figure 78-8F