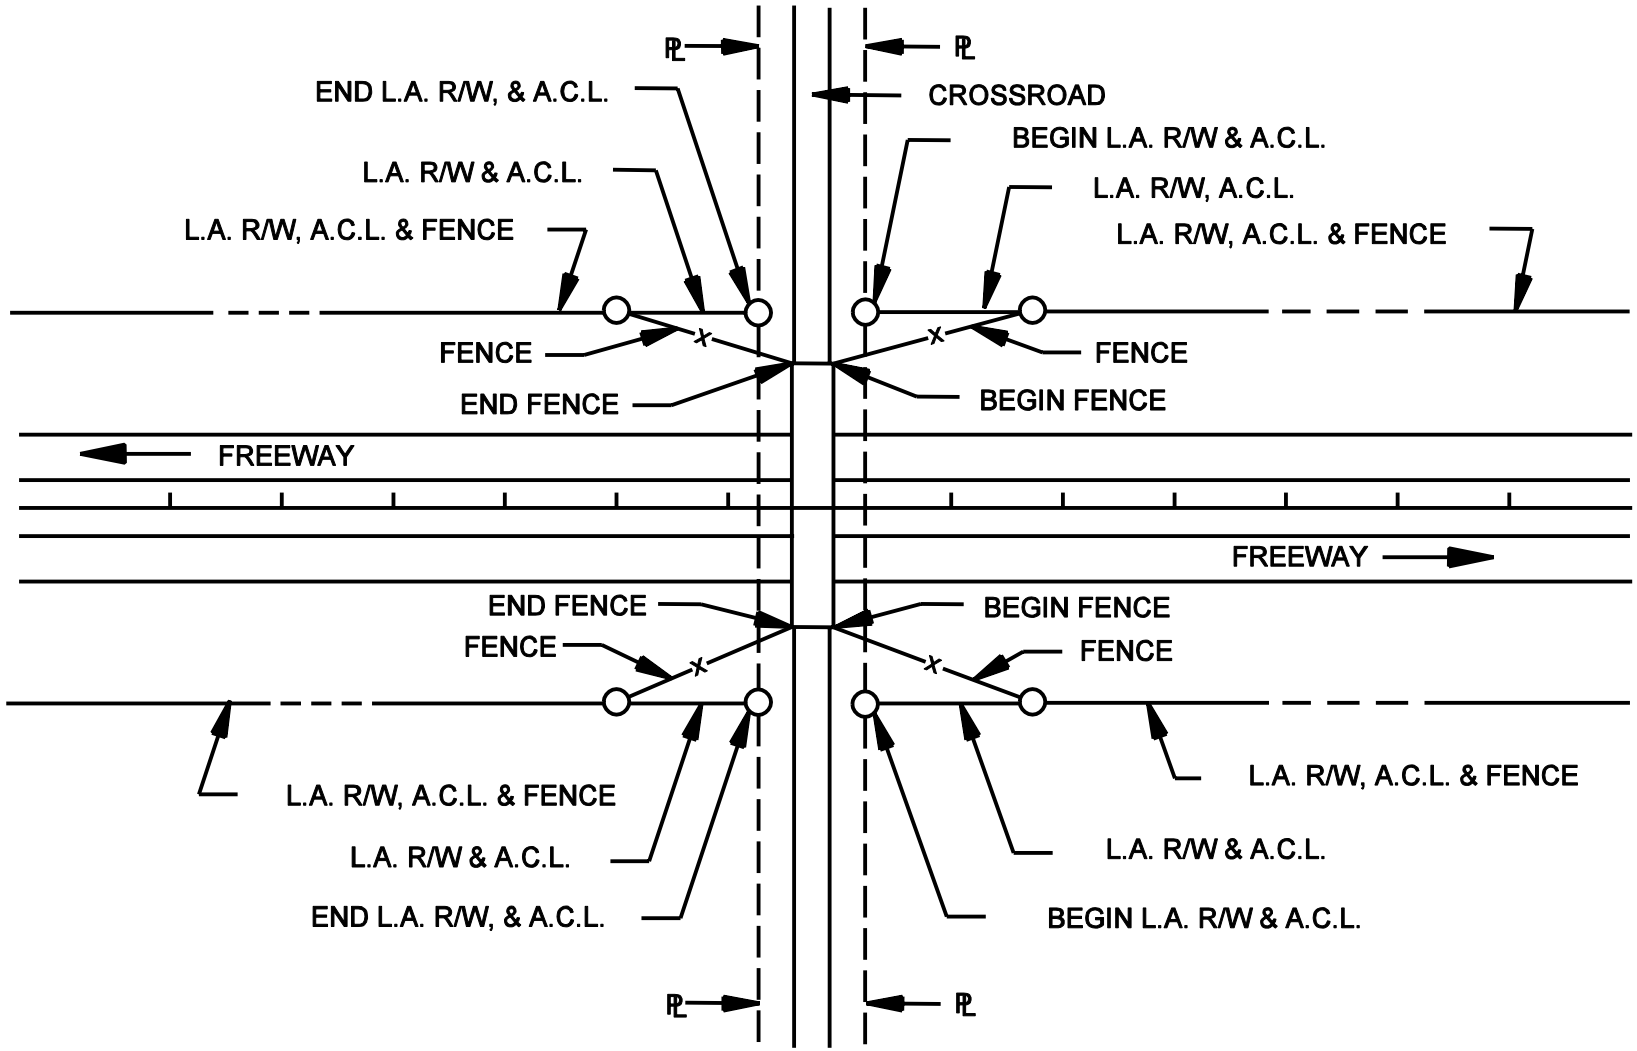

FREEWAY UNDER CROSSROAD AT ORIGINAL RGADE

Figure 86-4K