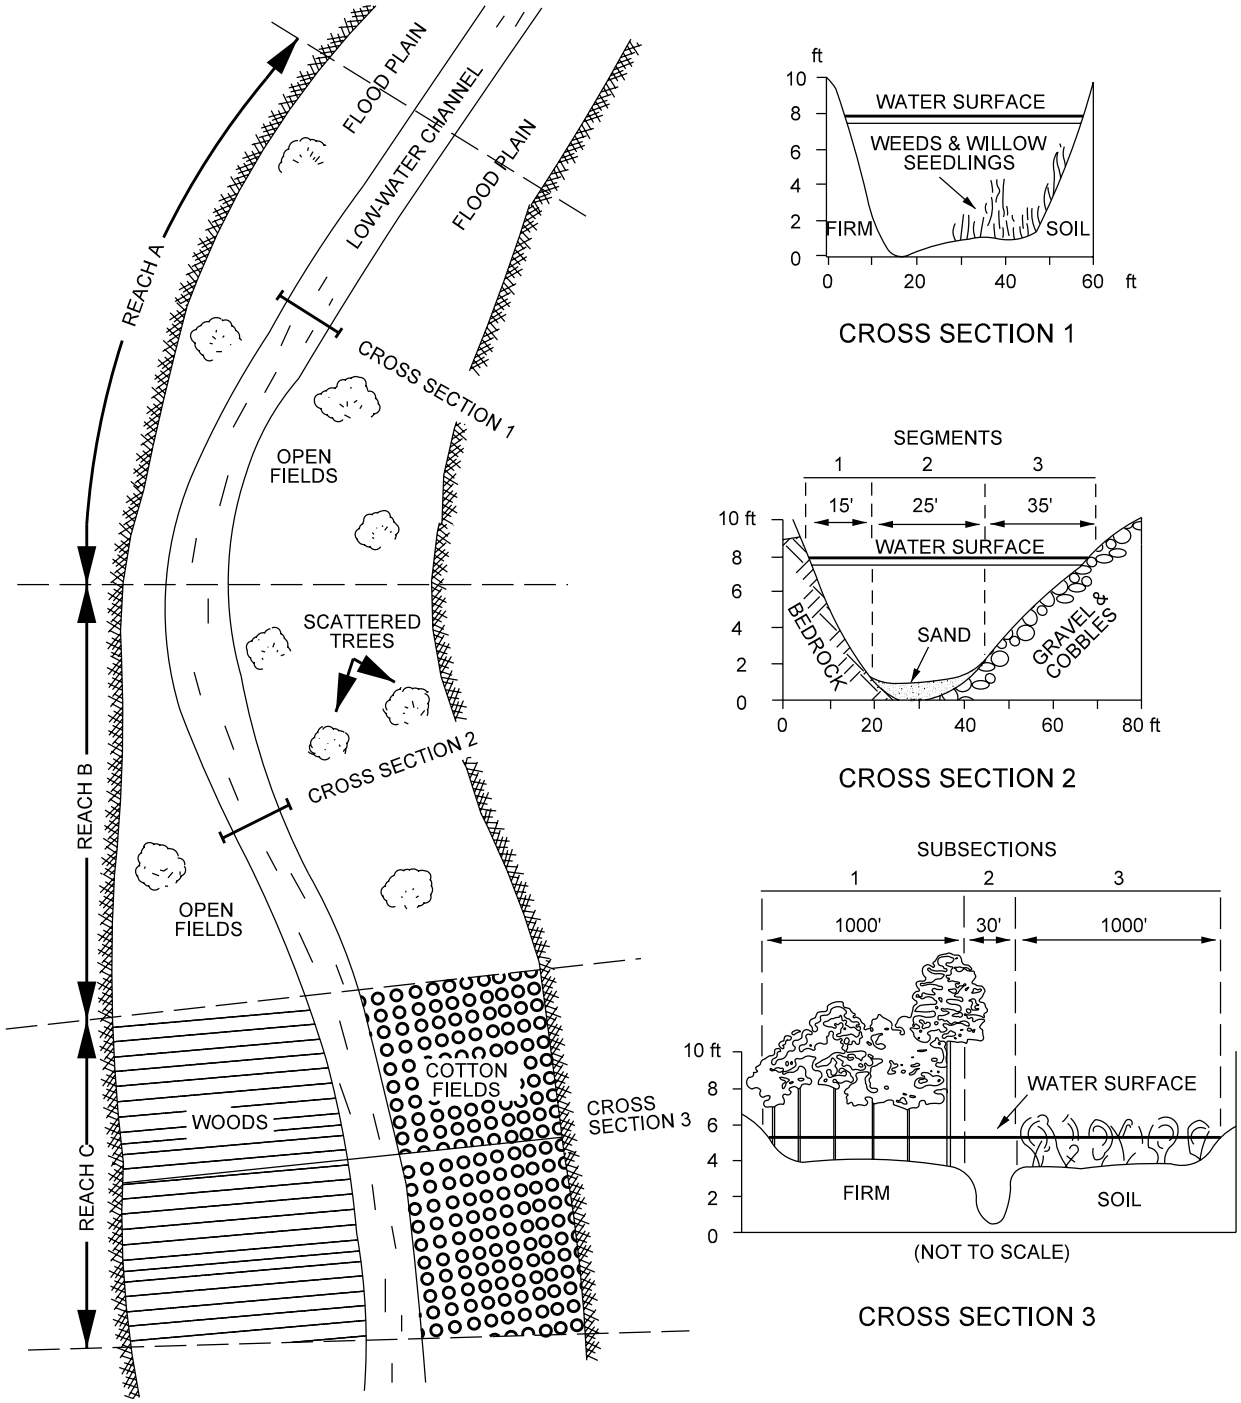

HYPOTHETICAL CROSS SECTION SHOWING REACHES, SEGMENTS AND SUBSECTIONS USED IN ASSIGNING n VALUES

Figure 30-5A