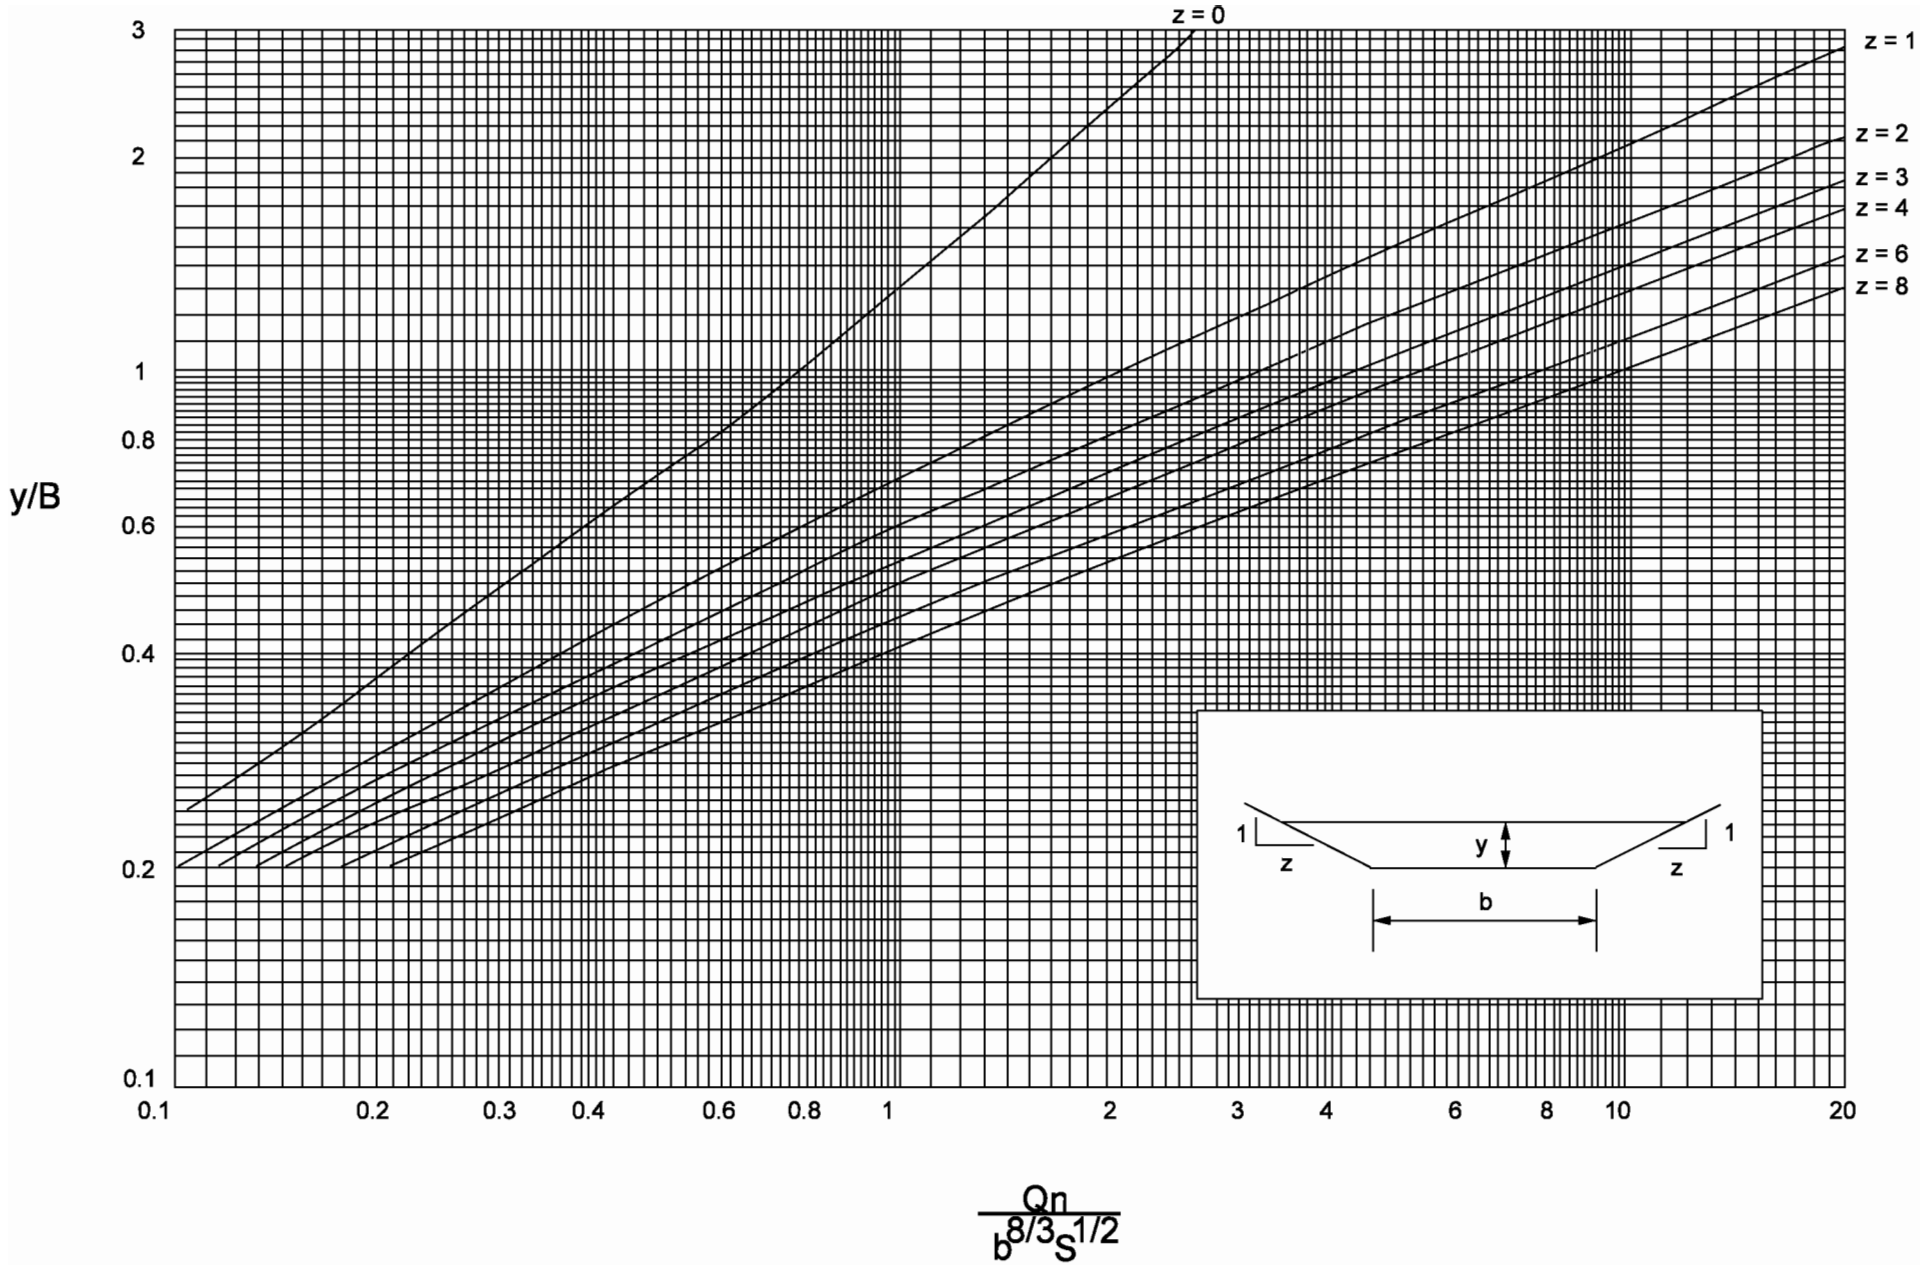

TRAPEZOIDAL CHANNEL CAPACITY CHART

Figure 30-5B