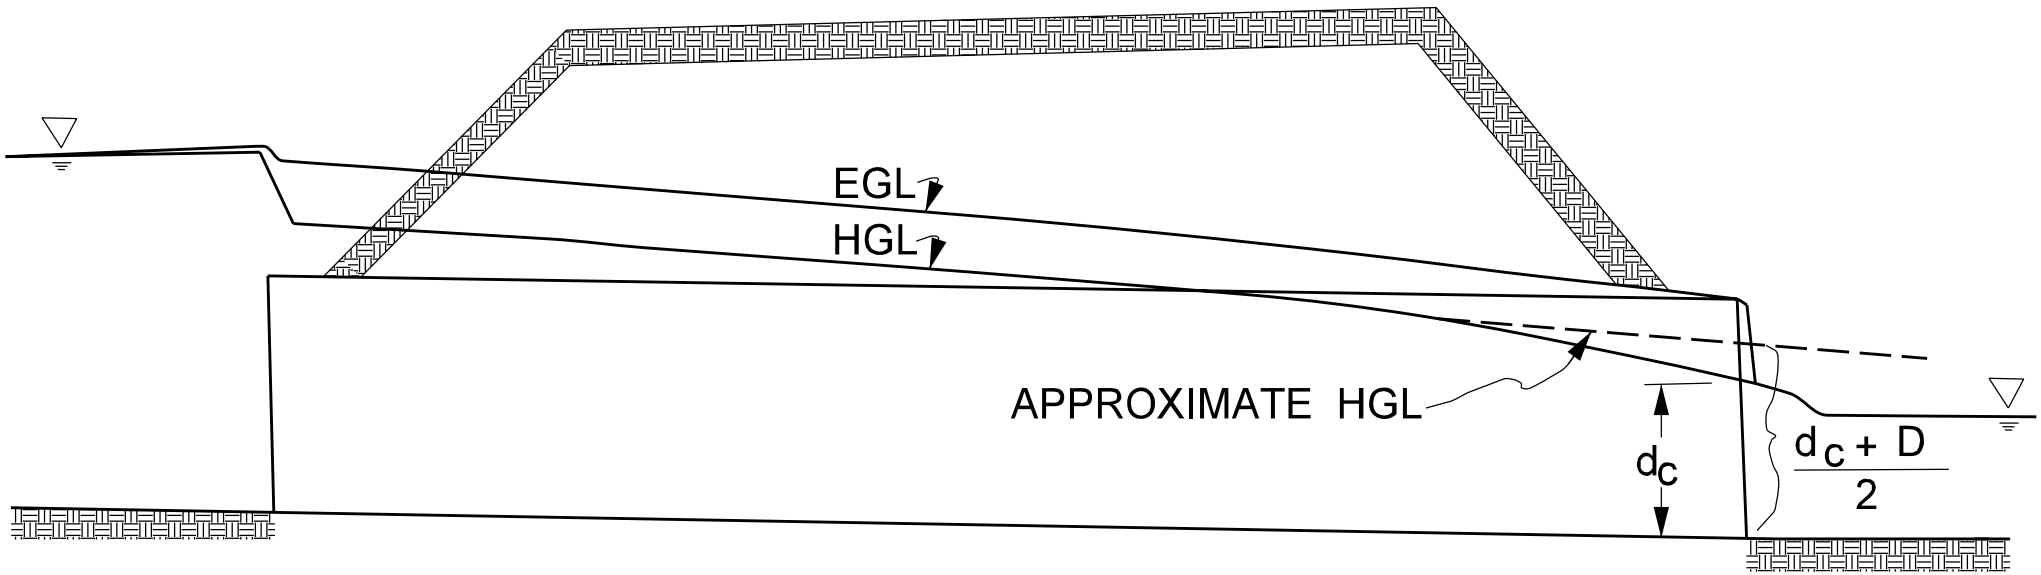

FLOW TYPE VII

Figure 31-5F