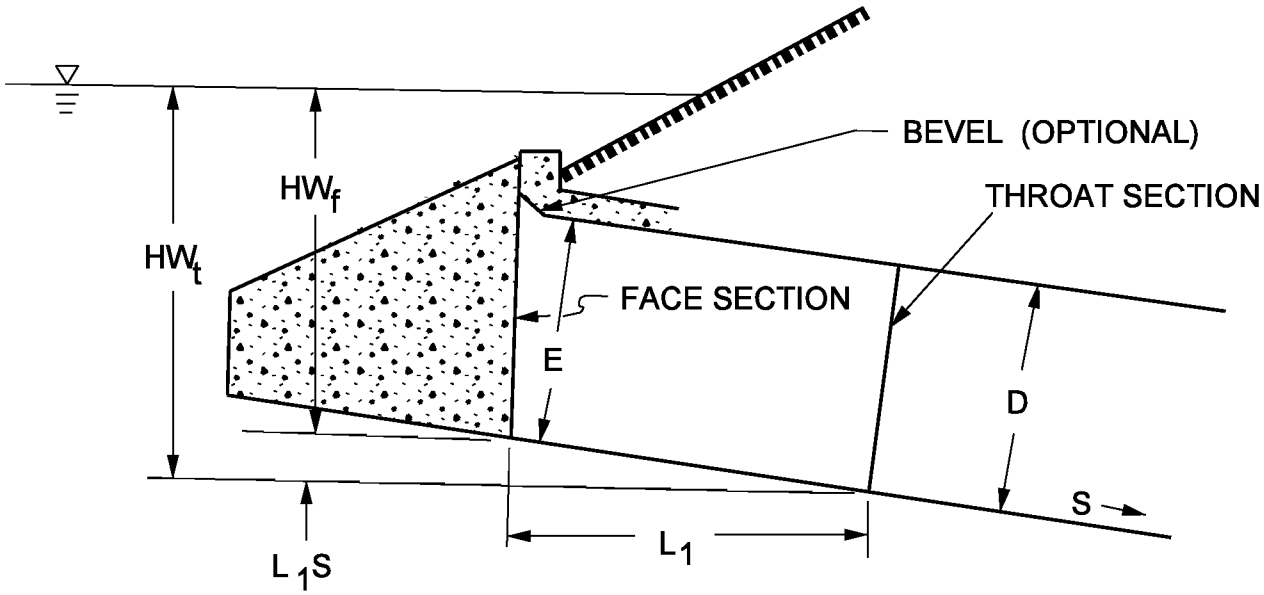

ELEVATION

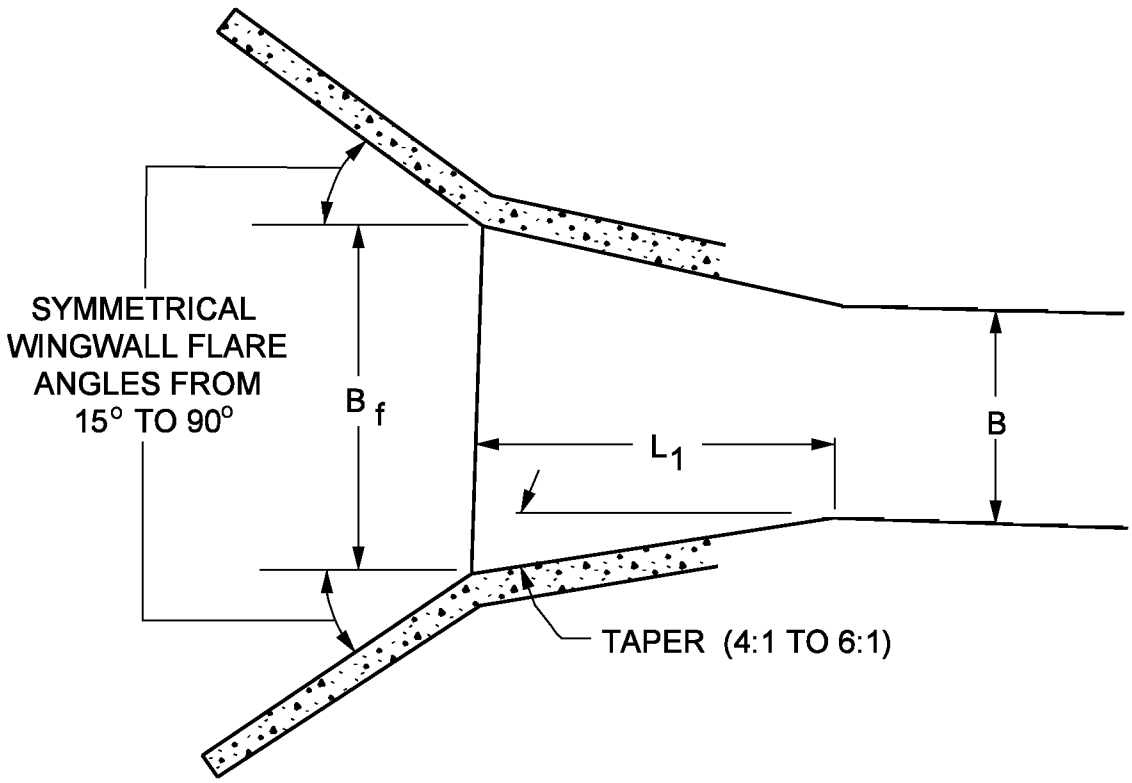

PLAN

SIDE-TAPERED END TREATMENT

Figure 31-9A