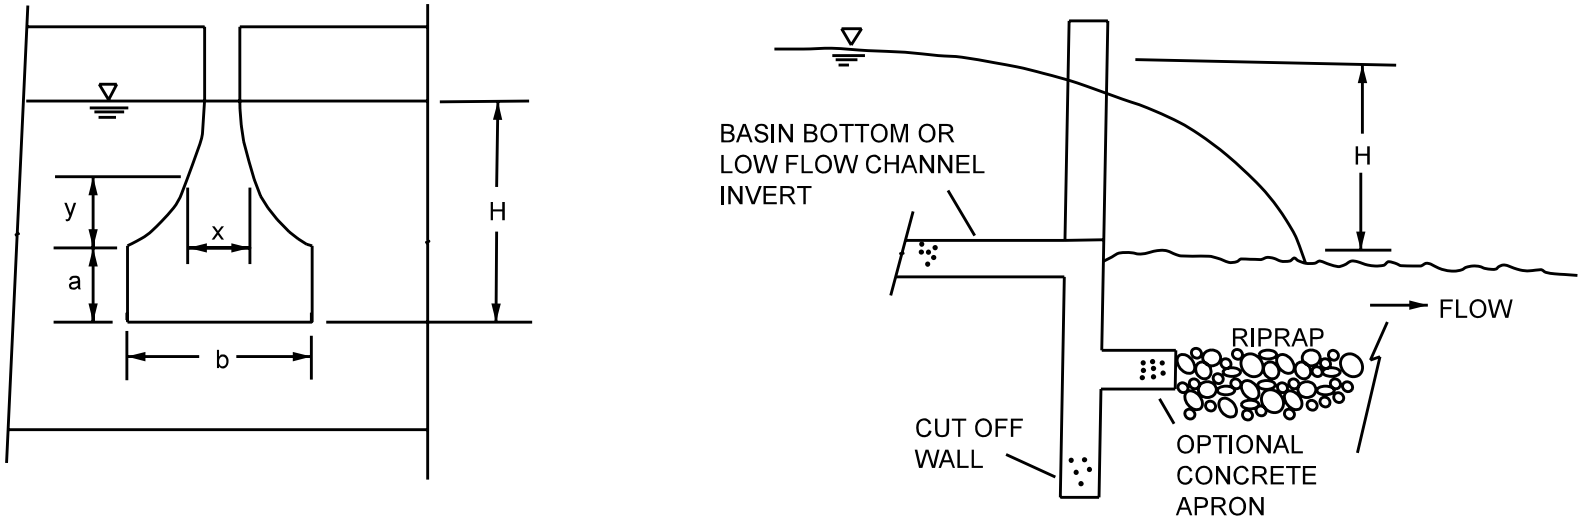

PROPORTIONAL WEIR DIMENSIONS

Figure 35-6E