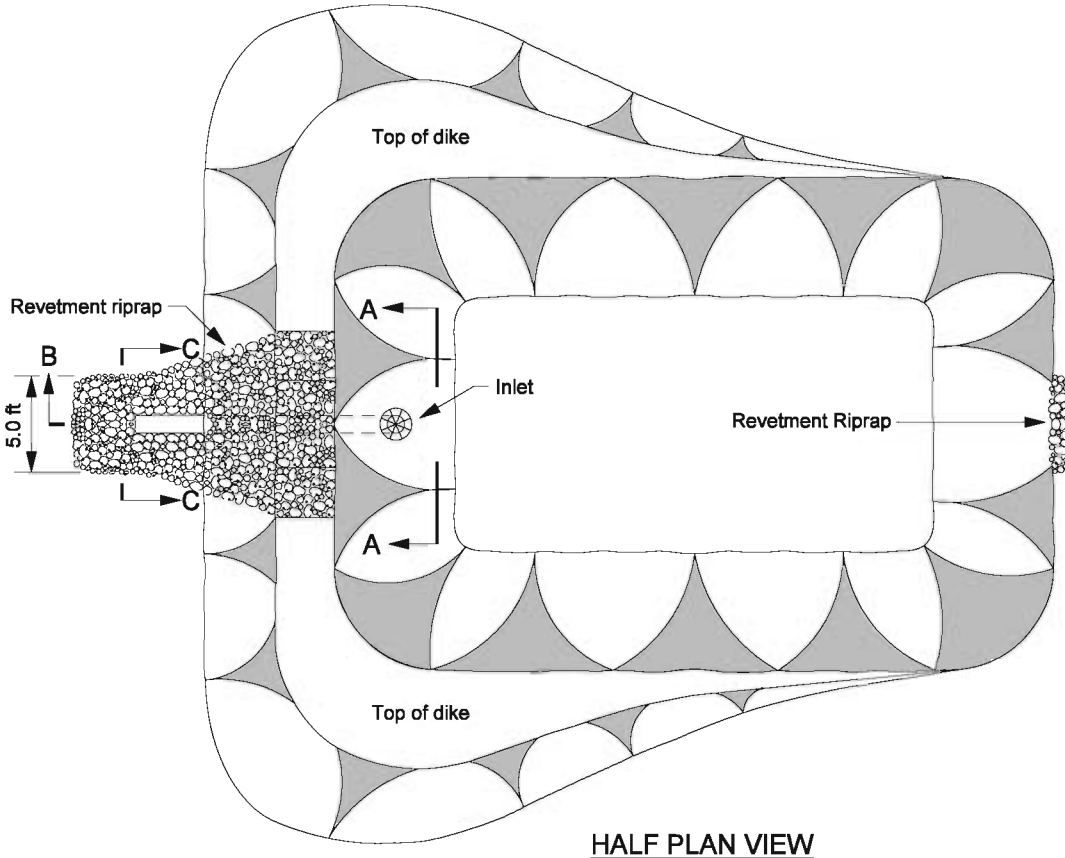

HALF PLAN VIEW

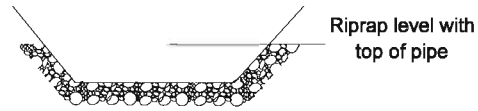

SECTION C-C

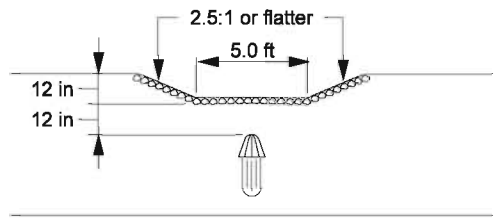

SPILLWAY DETAIL
SECTION A-A

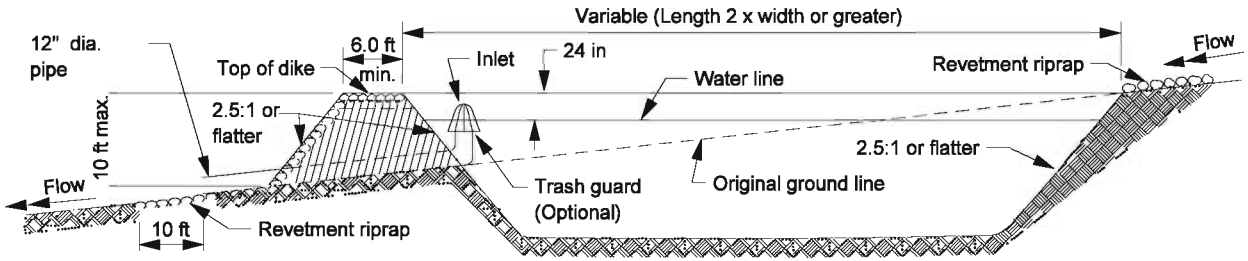

SECTION B-B

SEDIMENT BASIN DETAILS

Figure 37-3H