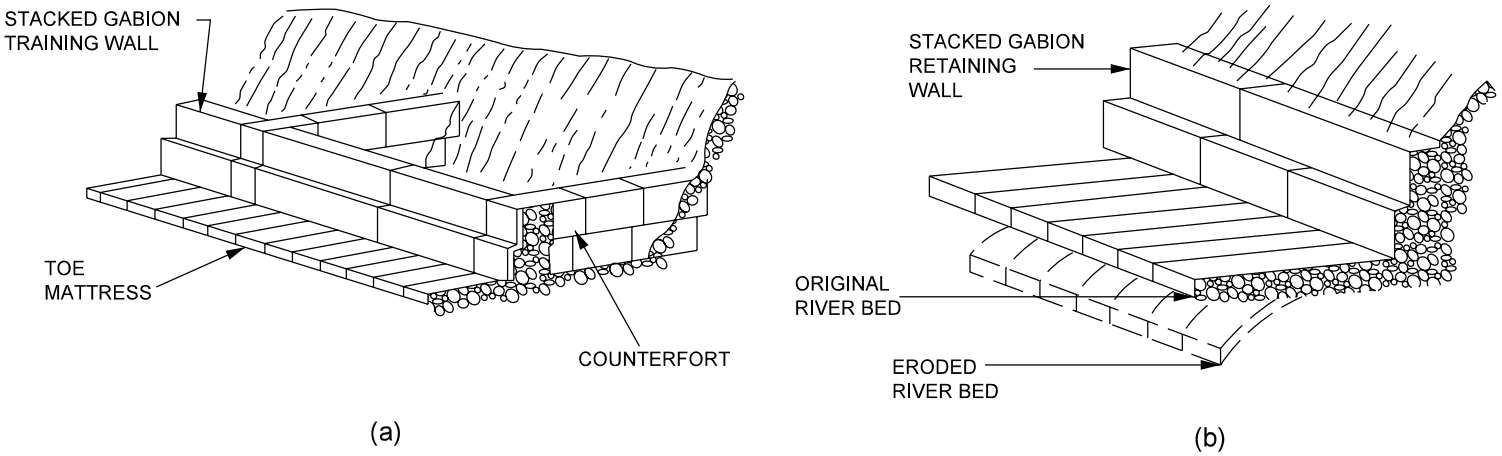

(a) training wall with counterforts; (b) stepped back low retaining wall with apron.

TYPICAL STACKED BLOCK GABION REVETMENT DETAILS

Figure 38-6II