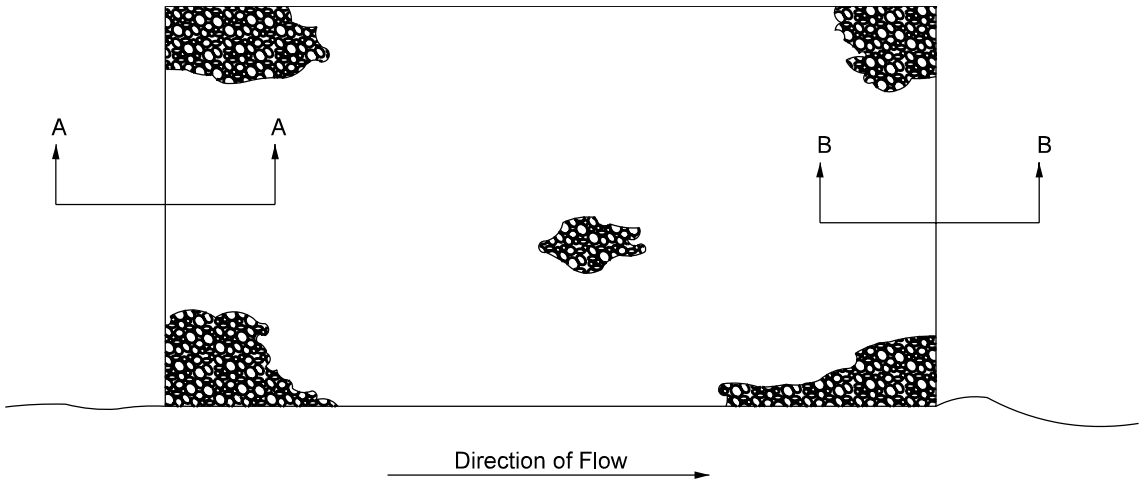

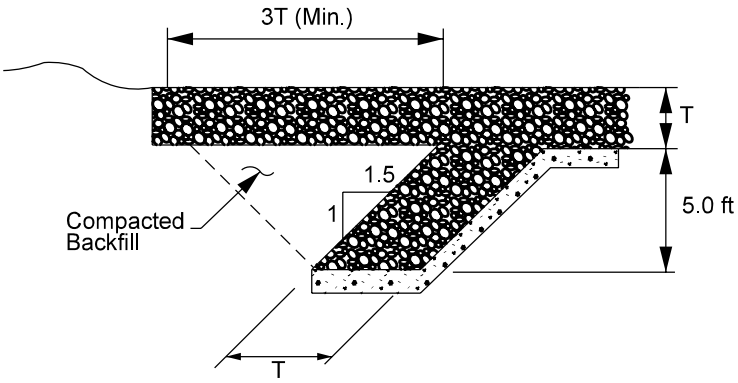

SECTION: A-A

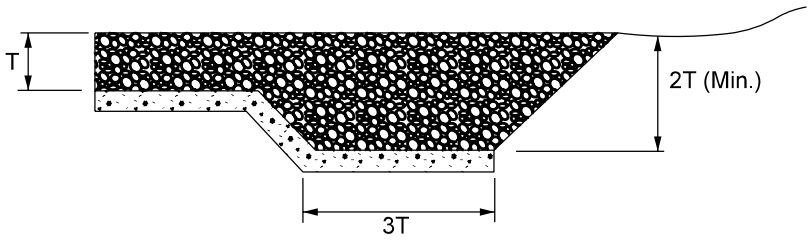

SECTION: B-B

TYPICAL RIPRAP INSTALLATION: PLAN AND FLANK DETAILS

Figure 38-6M