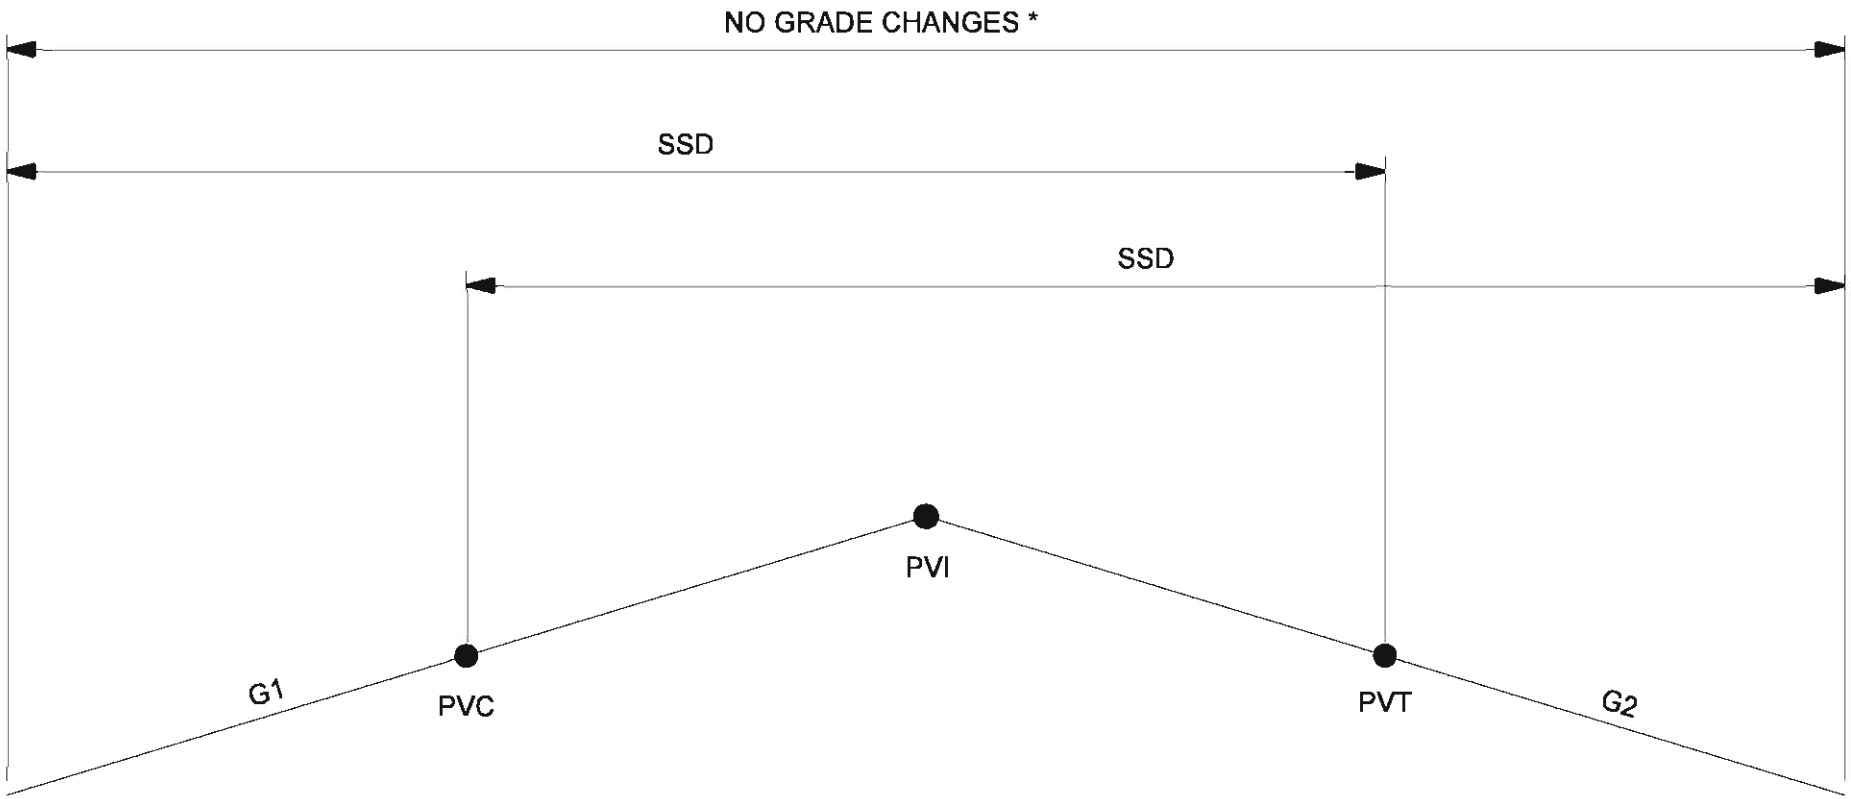

* No other vertical curves or angular breaks within this zone.

STOPPING SIGHT DISTANCE CHECK USING K-VALUES,
CREST VERTICAL CURVE

Figure 44-3A(1)