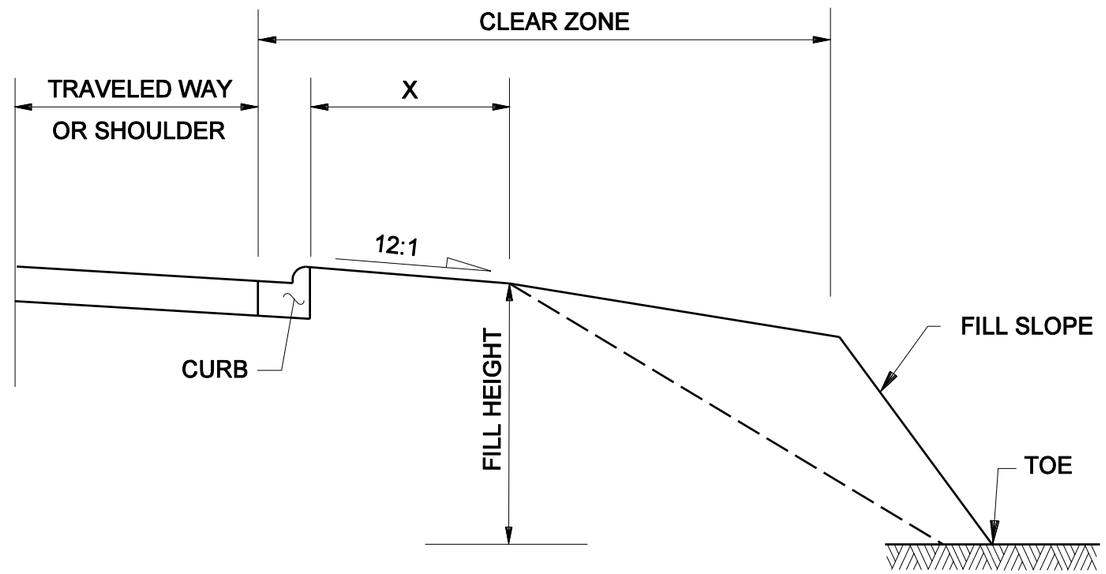

FACILITY	X	FILL HEIGHT	FILL SLOPE
Freeways	N/A	N/A	N/A
Rural Arterials Rural Collectors	5 ft (1)	All	6:1 to clear zone edge; 3:1 or flatter to toe
Rural Local Roads	5 ft (1)	0-30 ft > 30 ft	Des: 4:1 Max.: 3:1 3:1 Maximum
Urban Arterials Urban Collectors Urban Local Streets	11 ft (2)	All	3:1 Maximum

(1) If sidewalks are present or anticipated, this dimension should be 11 ft.
(2) If sidewalks are not present or anticipated, this dimension may be reduced to 5 ft.

TYPICAL FILL SLOPE
(Non-Curbed Facilities)

Figure 45-3B