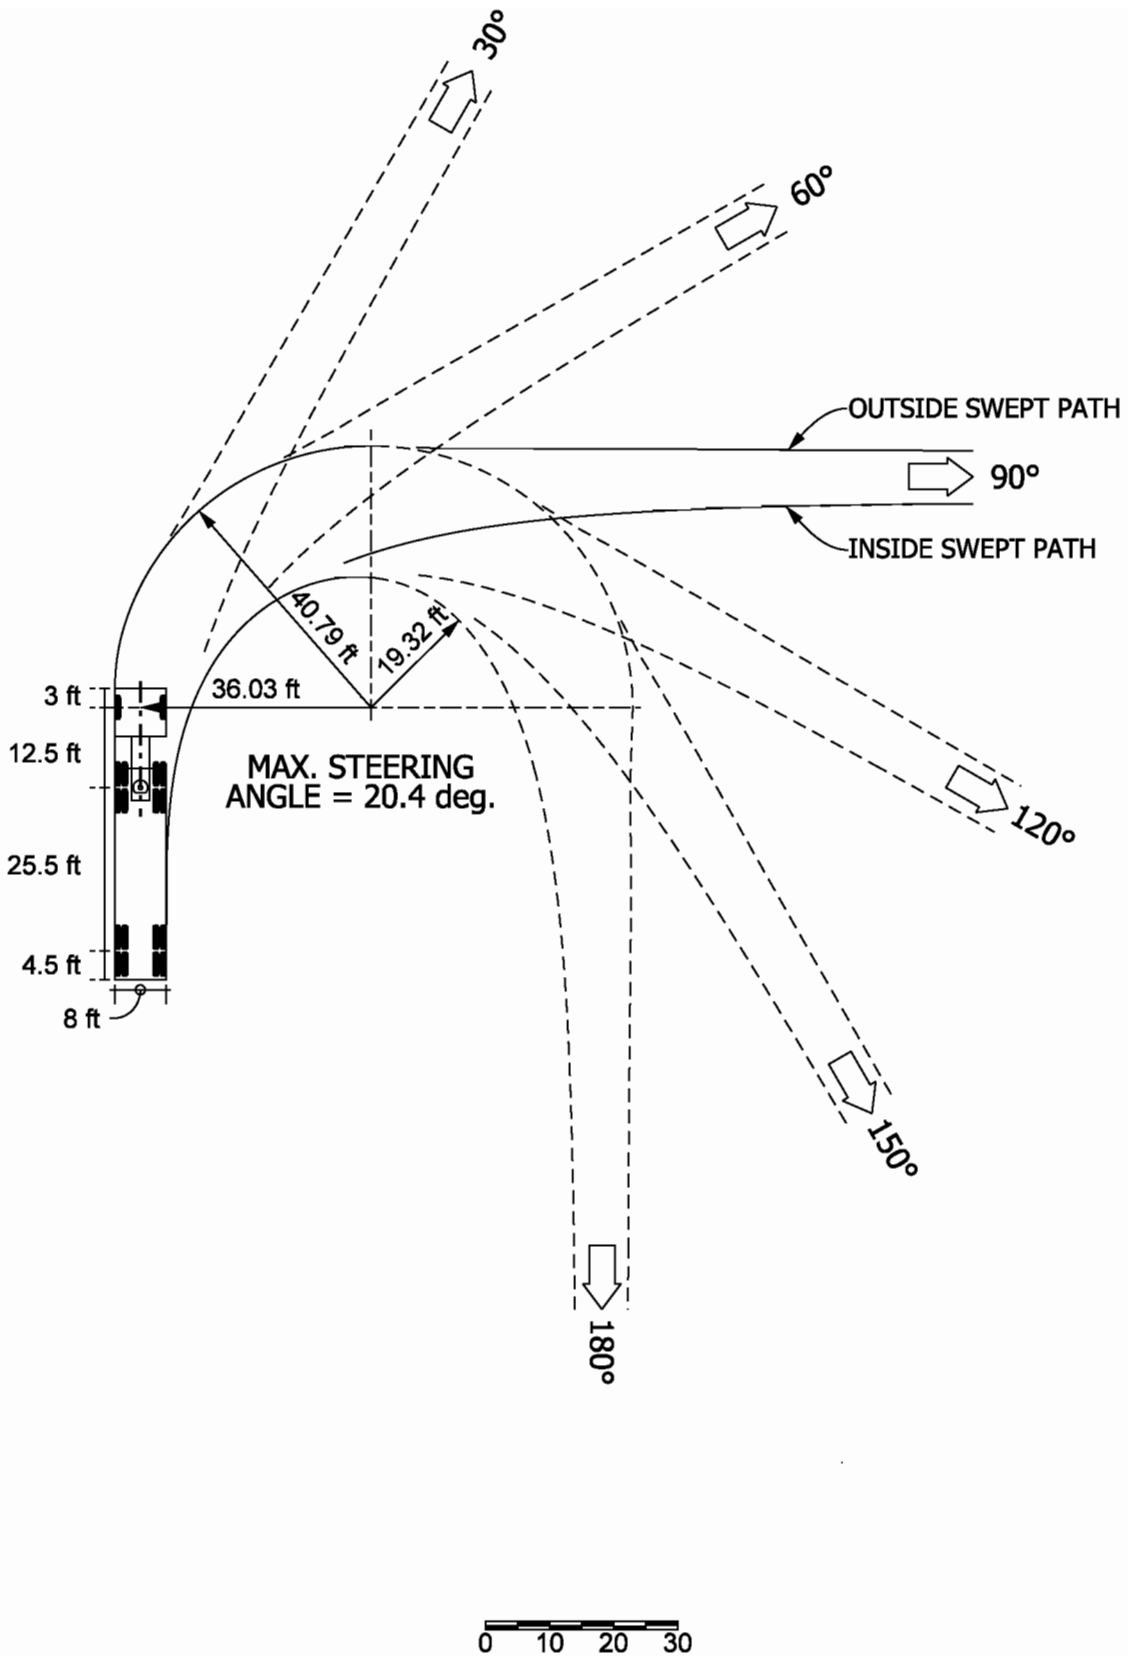

WB-40 - DESIGN VEHICLE
(1" = 30' SCALE)

Figure 46 -12E