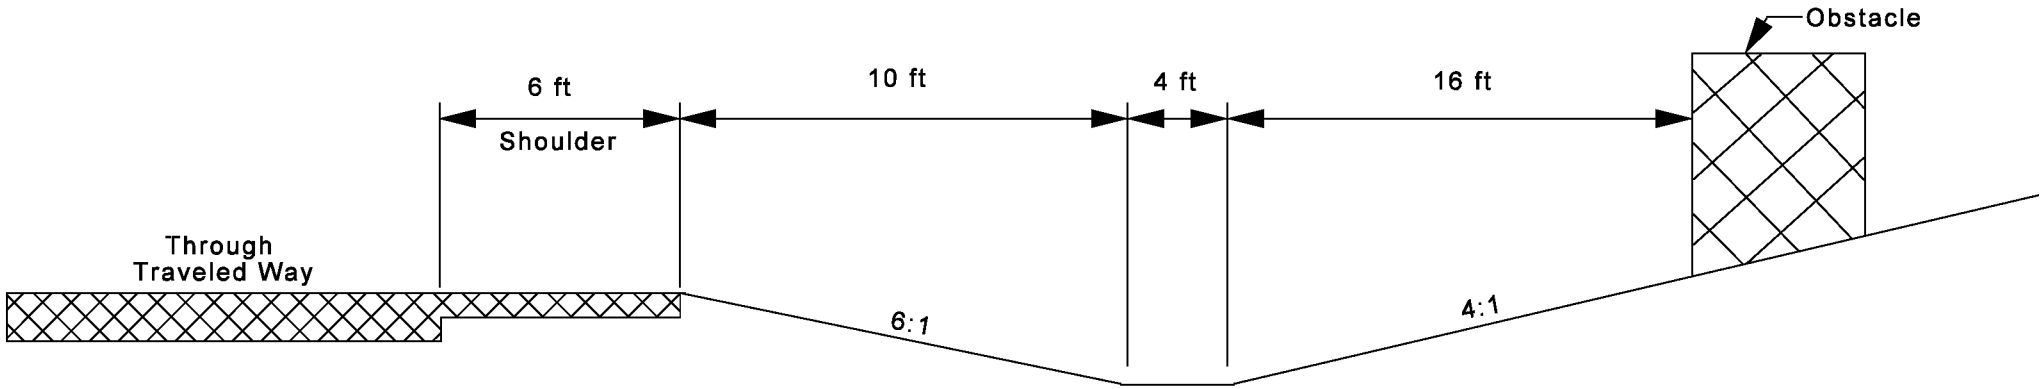

CLEAR-ZONE SLOPE AVERAGE
EXAMPLE 49-2.3

Figure 49-2K