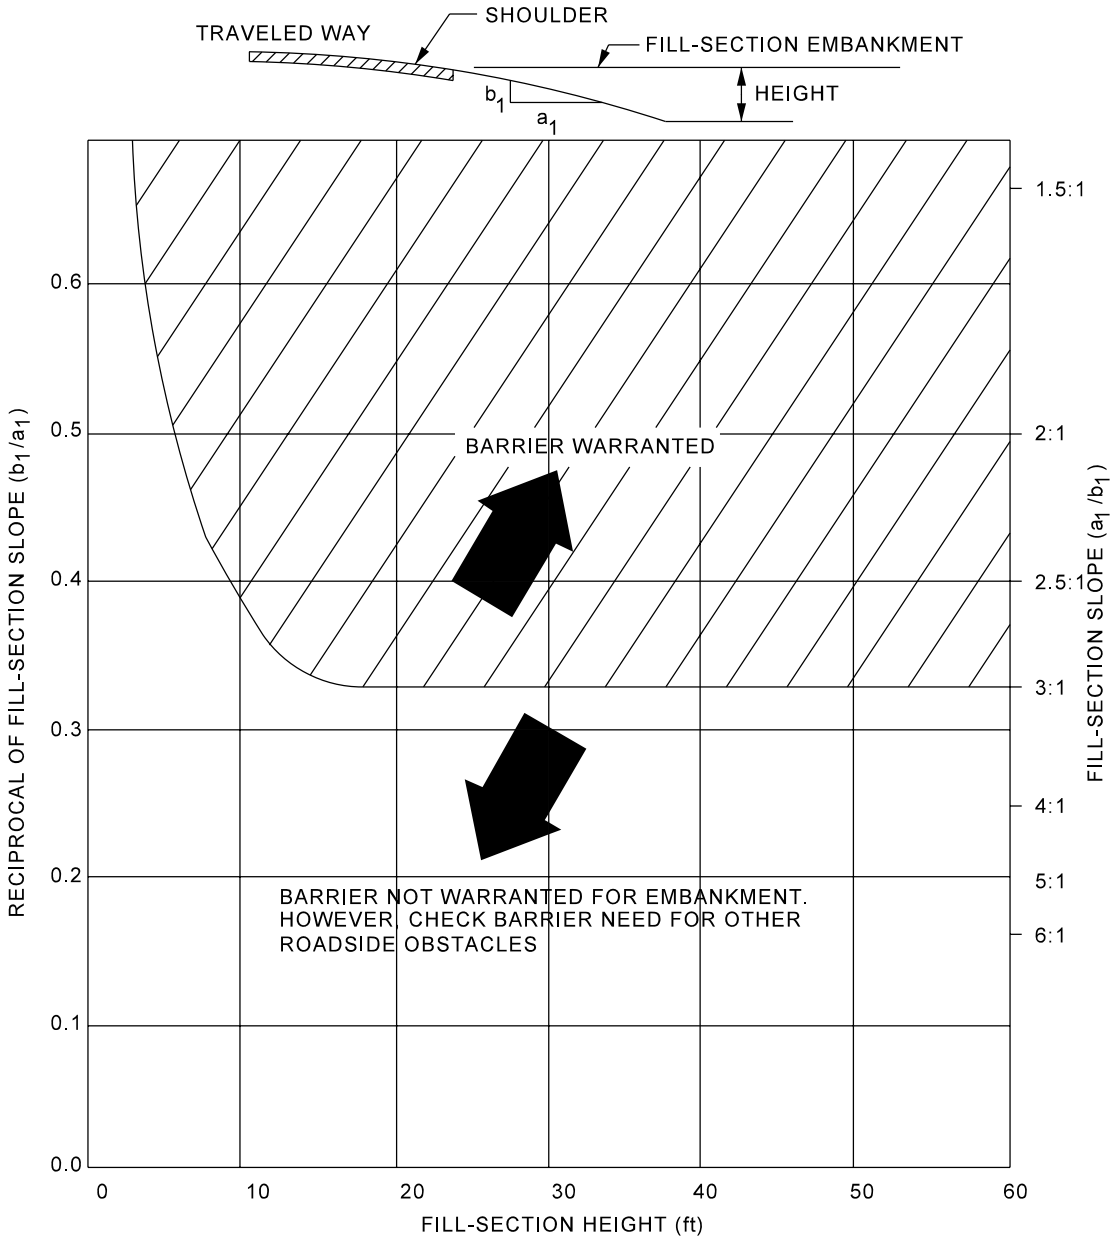

BARRIER WARRANT FOR EMBANKMENT: ROADWAY OR
4 OR MORE LANES; DIVIDED OR UNDIVIDED

Figure 49-3C