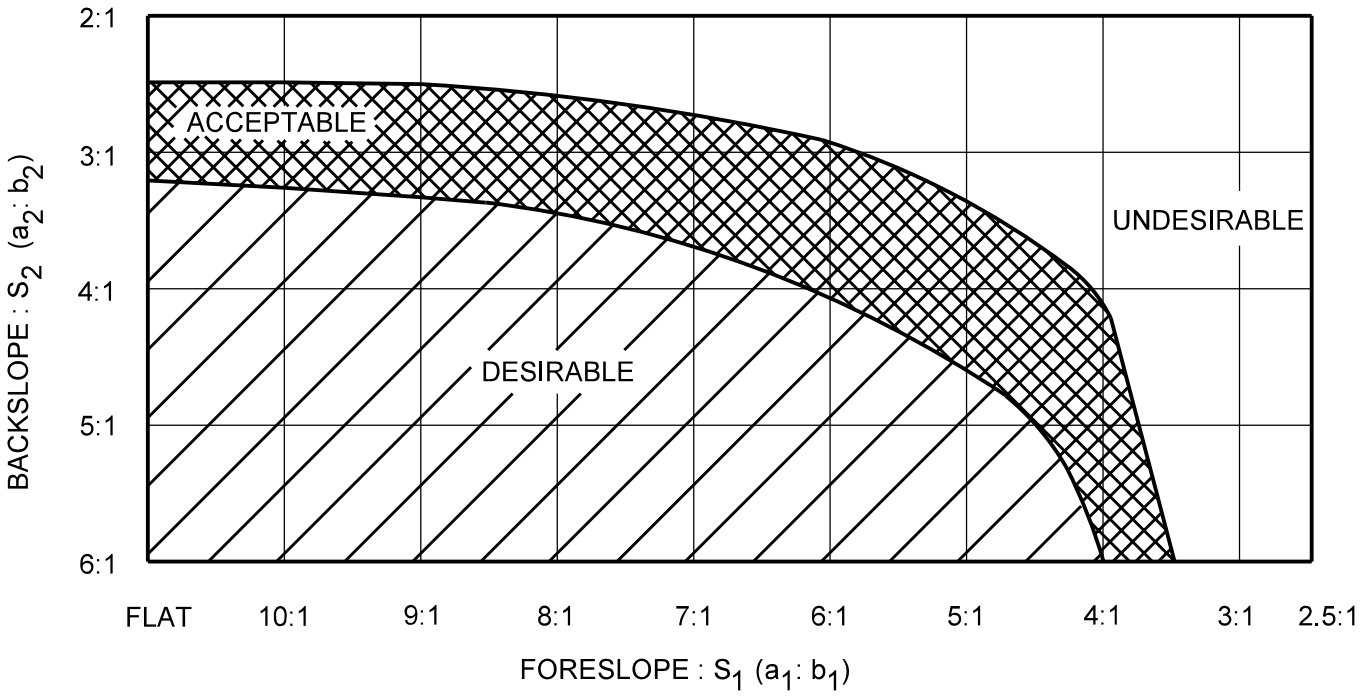

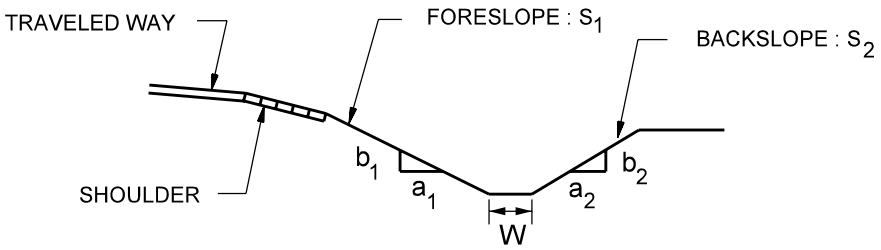

PREFERRED NARROW-WIDTH DITCH CROSS SECTION

V-Ditch with W = 0, Rounded Ditch with W < 8 ft, or Trapezoidal Ditch with W < 4 ft

Figure 49-3D