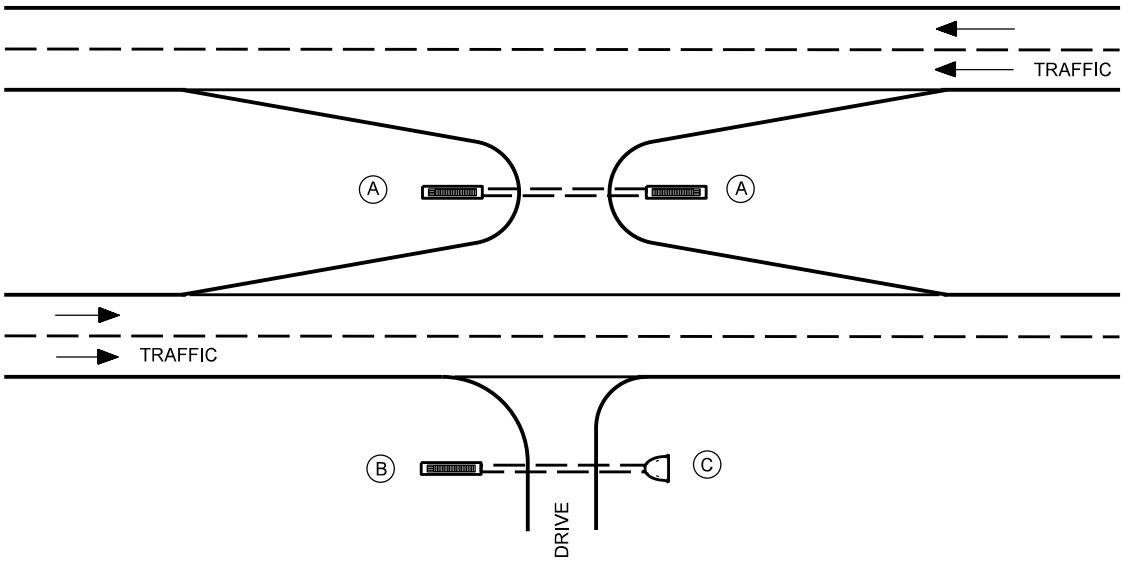


DIVIDED HIGHWAY

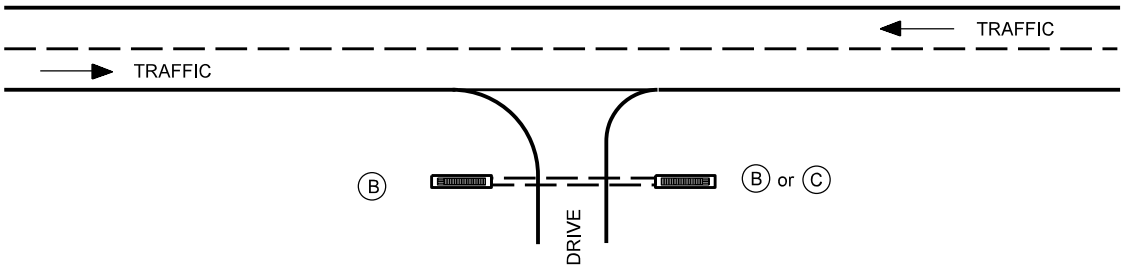


UNDIVIDED HIGHWAY

(A) GRATED BOX END SECTION TYPE I I

(B) GRATED BOX END SECTION TYPE I I OR
SAFETY METAL CULVERT END SECTION

(C) STANDARD METAL CULVERT END SECTION

CULVERT END TREATMENT,
LONGITUDINAL STRUCTURE

Figure 49-3J