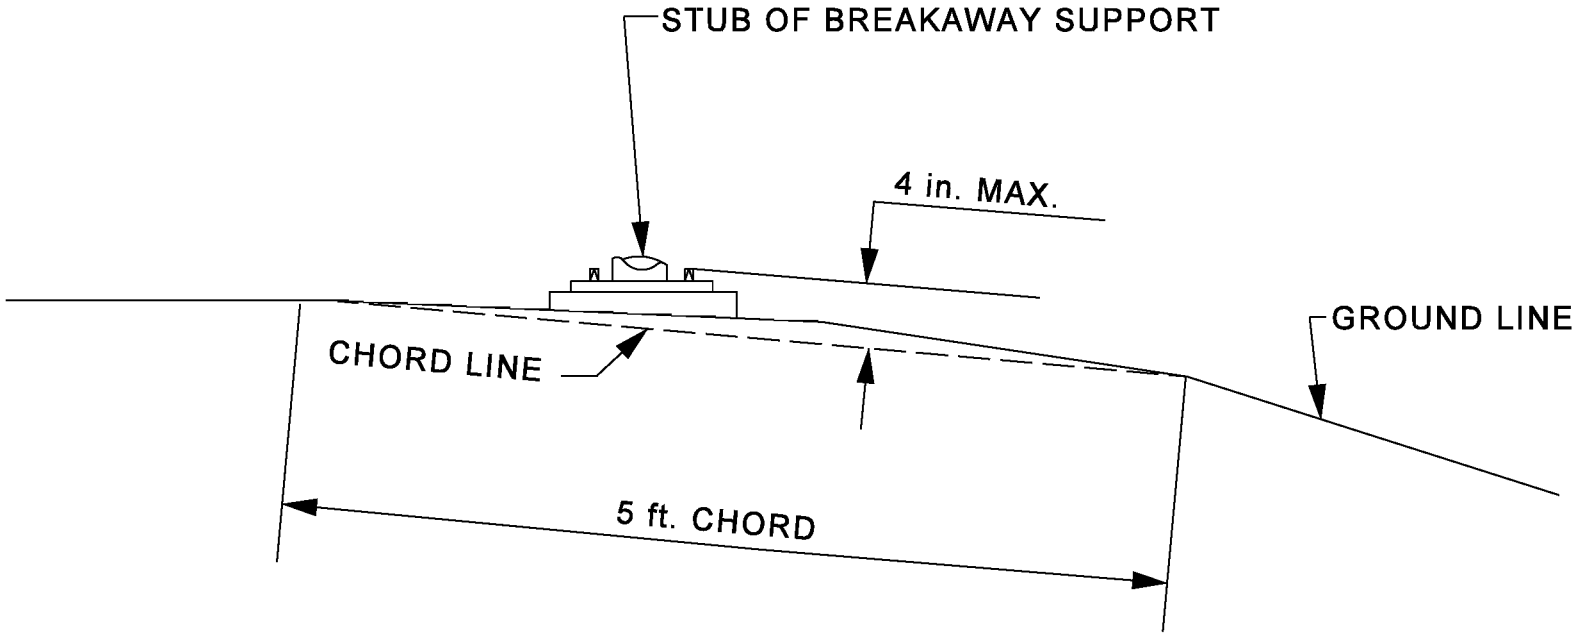

BREAKAWAY SUPPORT STUB CLEARANCE DIAGRAM

Figure 49-3P