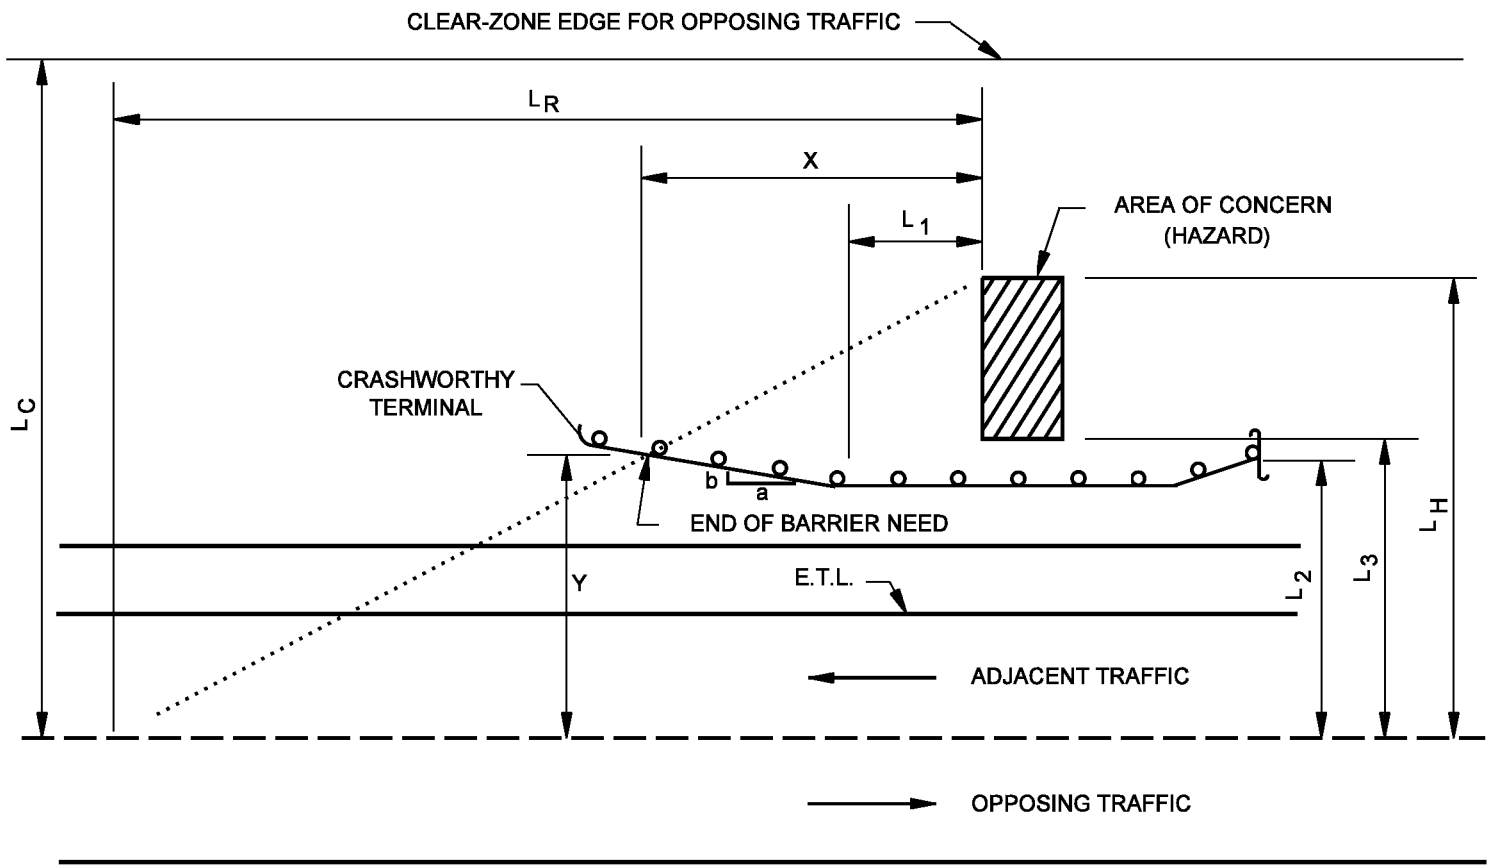

GUARDRAIL LENGTH BEYOND HAZARD,
2-LANE ROADWAY

Figure 49-4 I