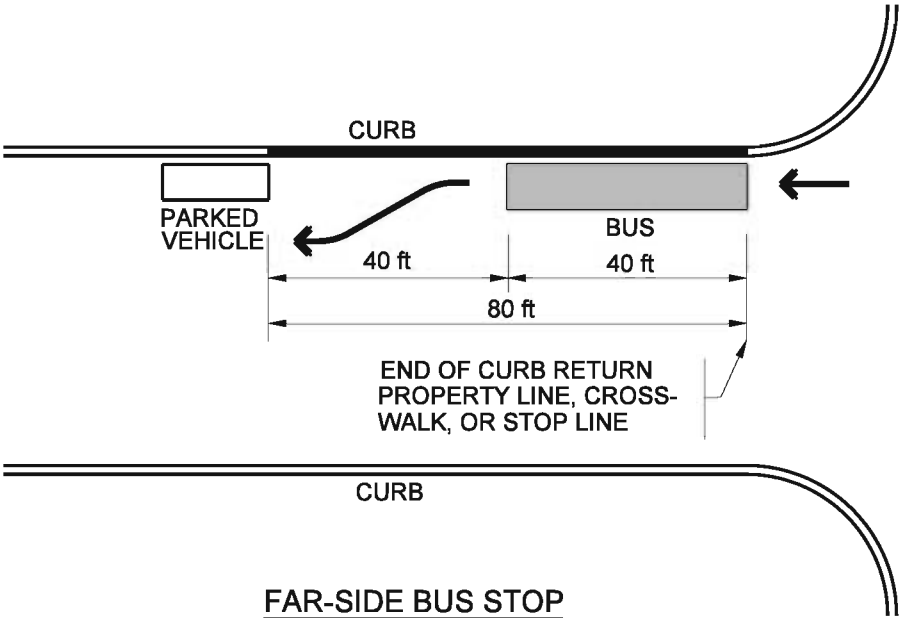


FAR-SIDE BUS STOP

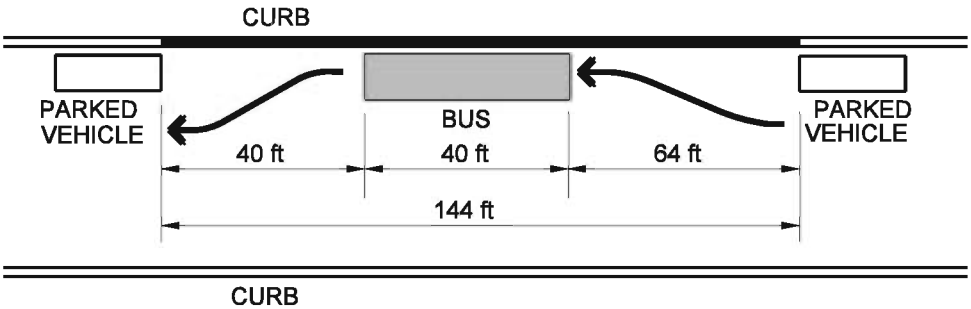


MID-BLOCK BUS STOP

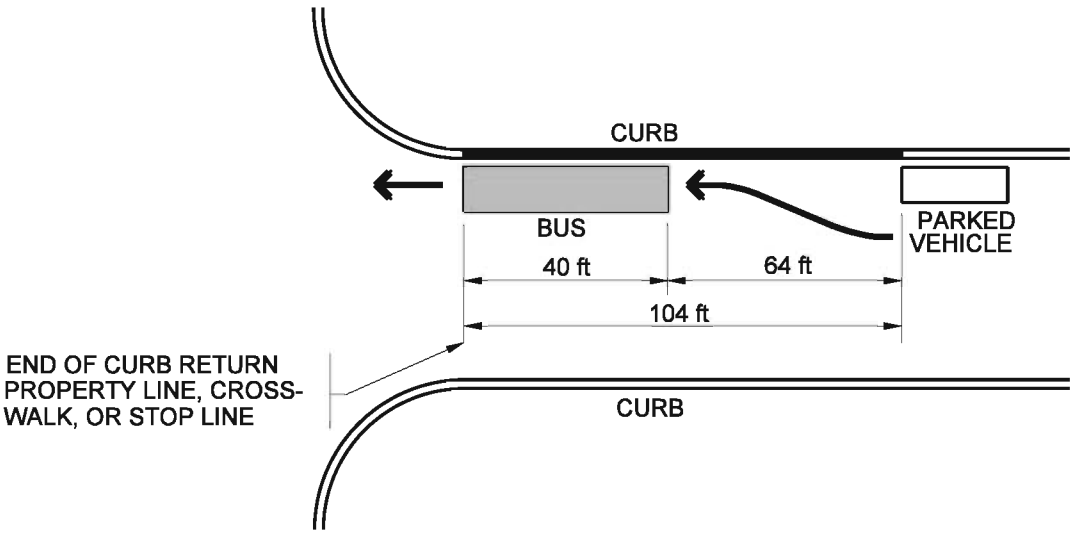


NEAR-SIDE BUS STOP

ON-STREET BUS STOPS

Figure 51-5A