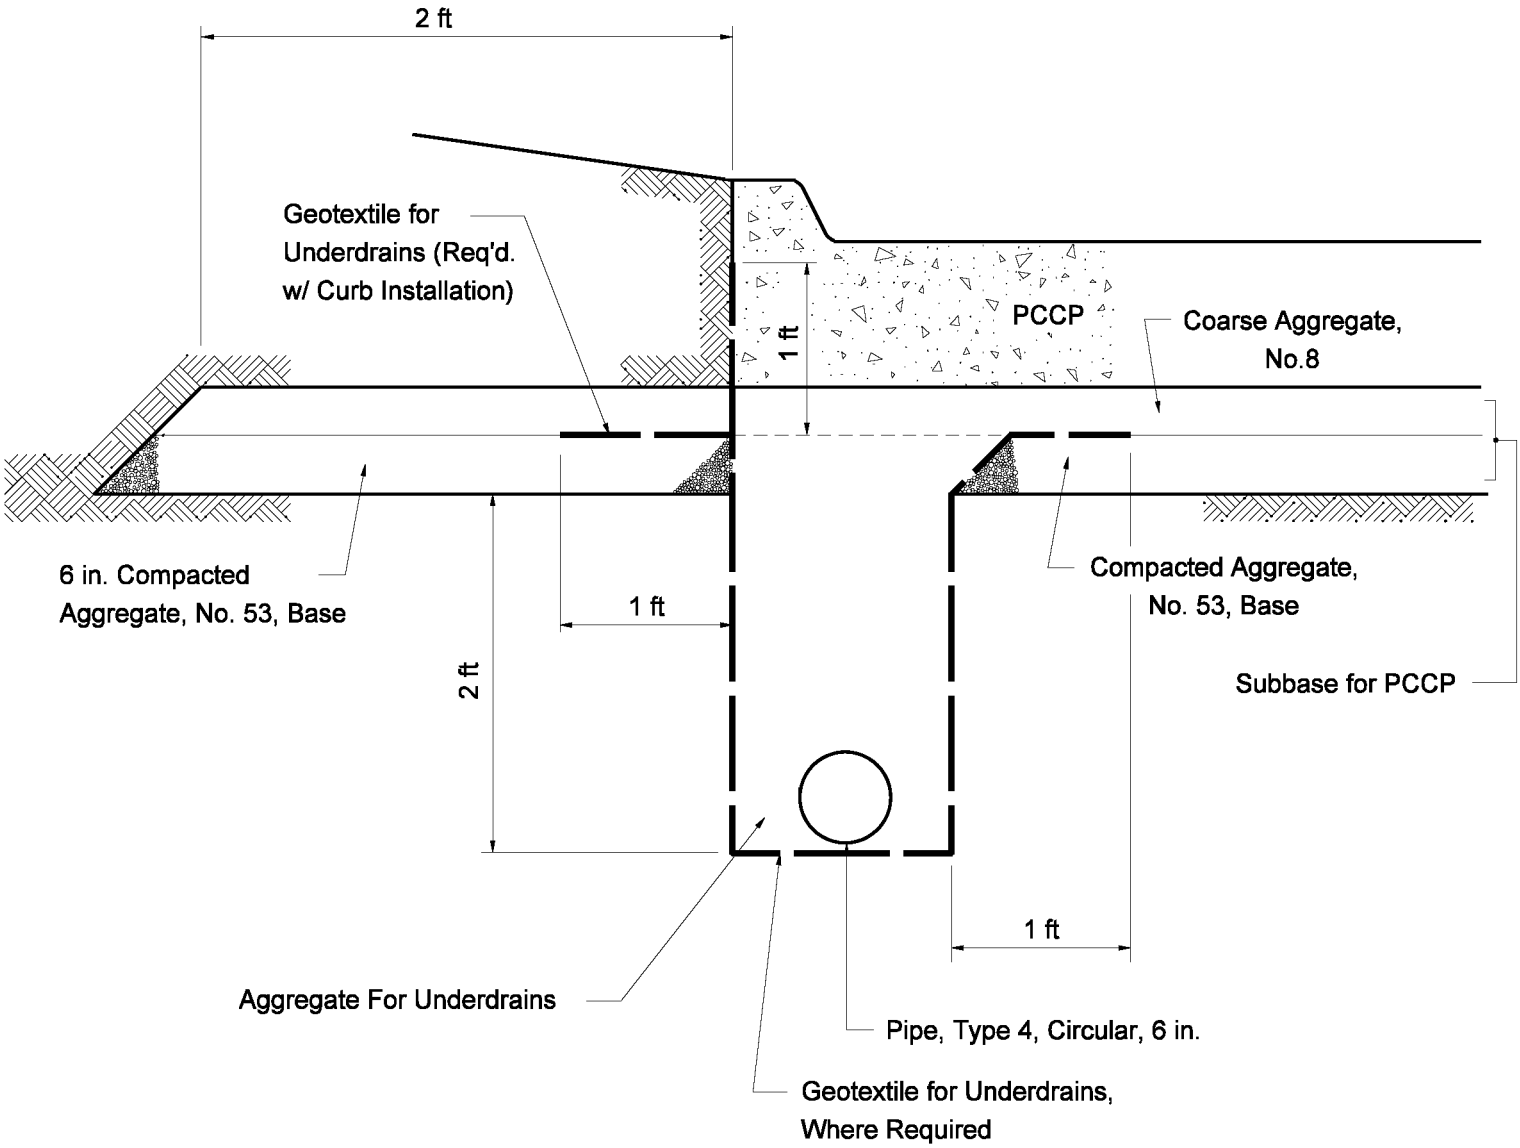

CURBED PCCP
WITH UNDERDRAIN

Figure 52-13Q