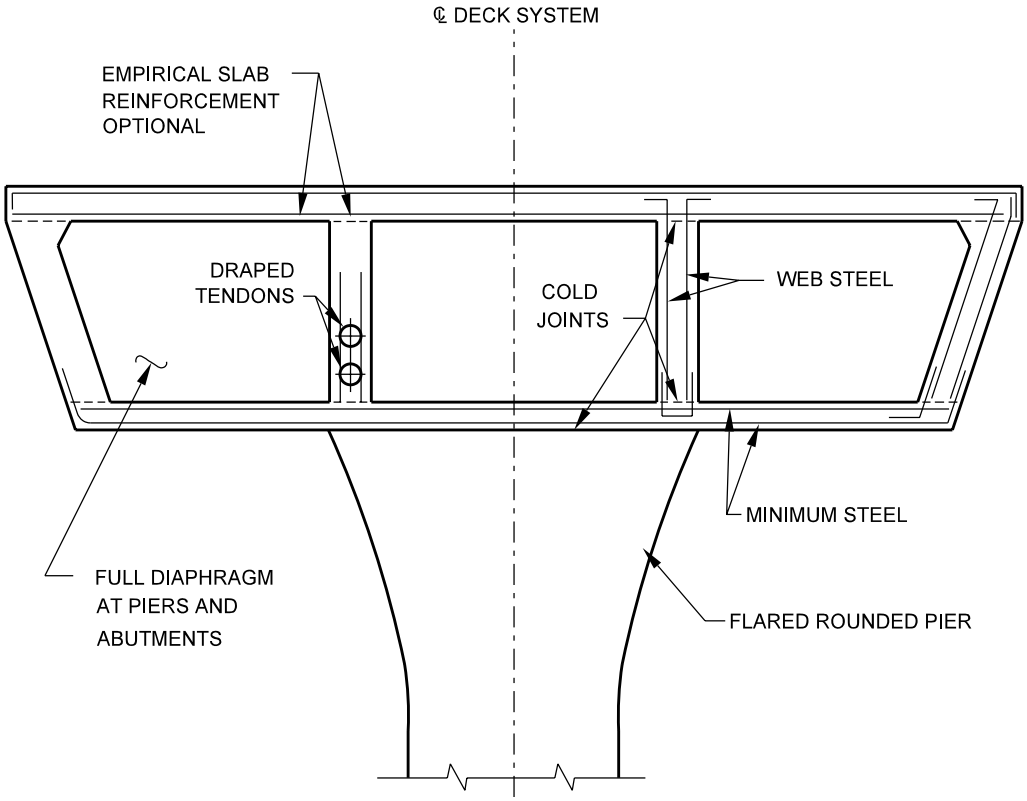

CALIFORNIA-TYPE BOX GIRDER (Type C)

Figure 59-3H