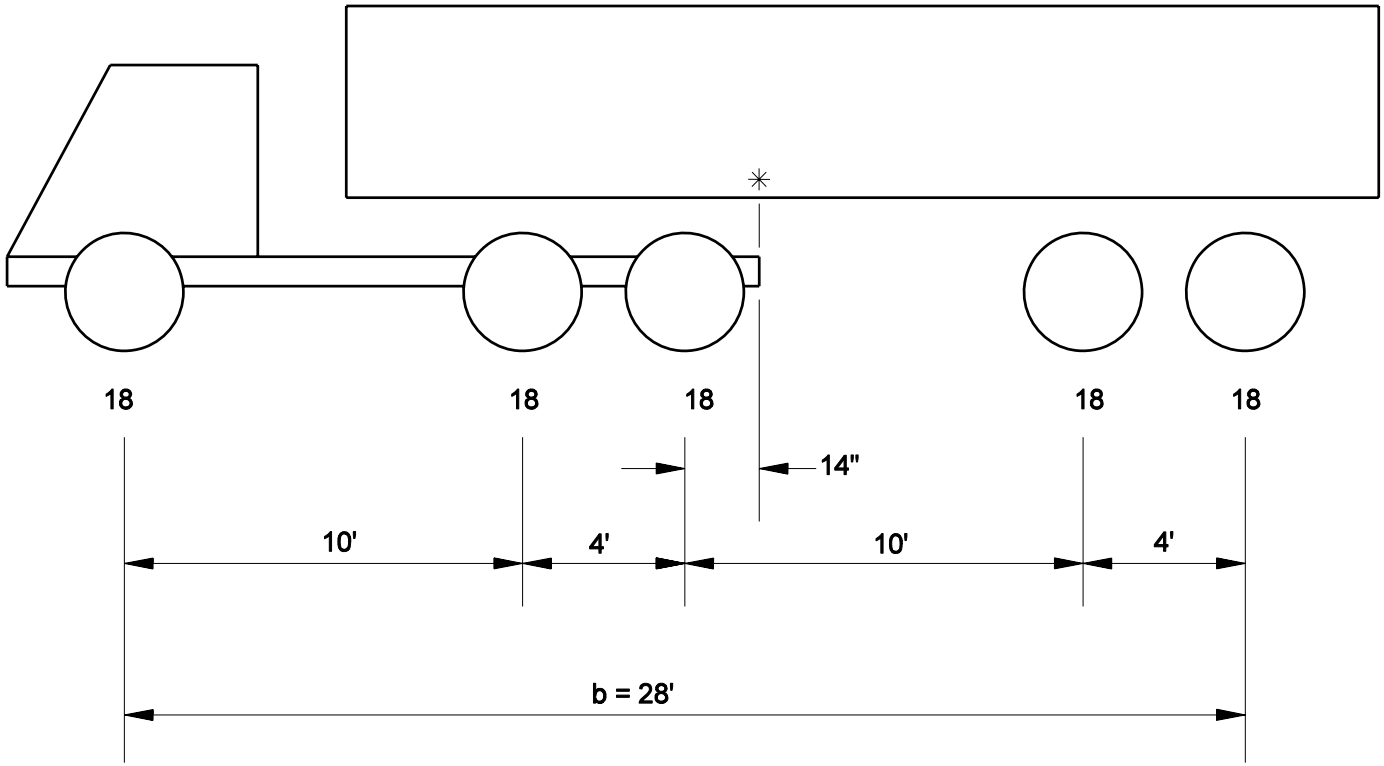

✳ INDICATES CENTER OF GRAVITY OF VEHICLE.

TOLL ROAD LOADING NO. 1

(W = 90 kip)

Figure 60-3A