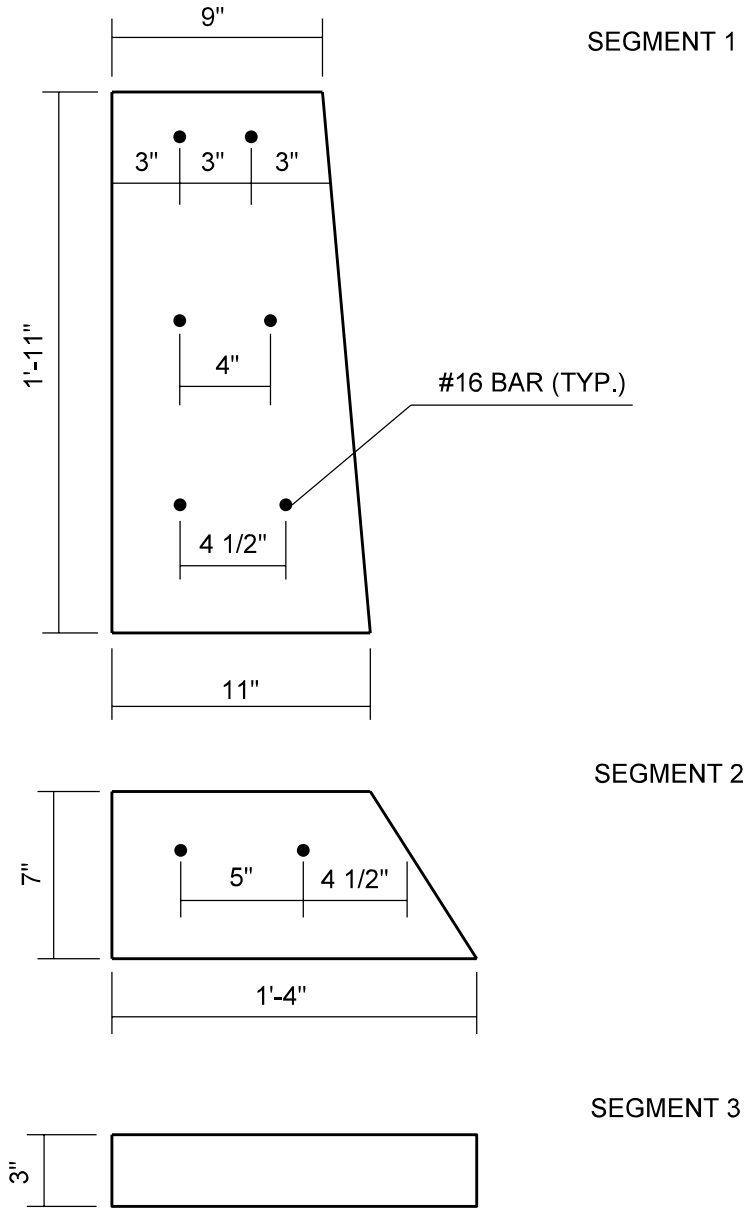

BARRIER REINFORCEMENT POSITION

Figure 61-5D