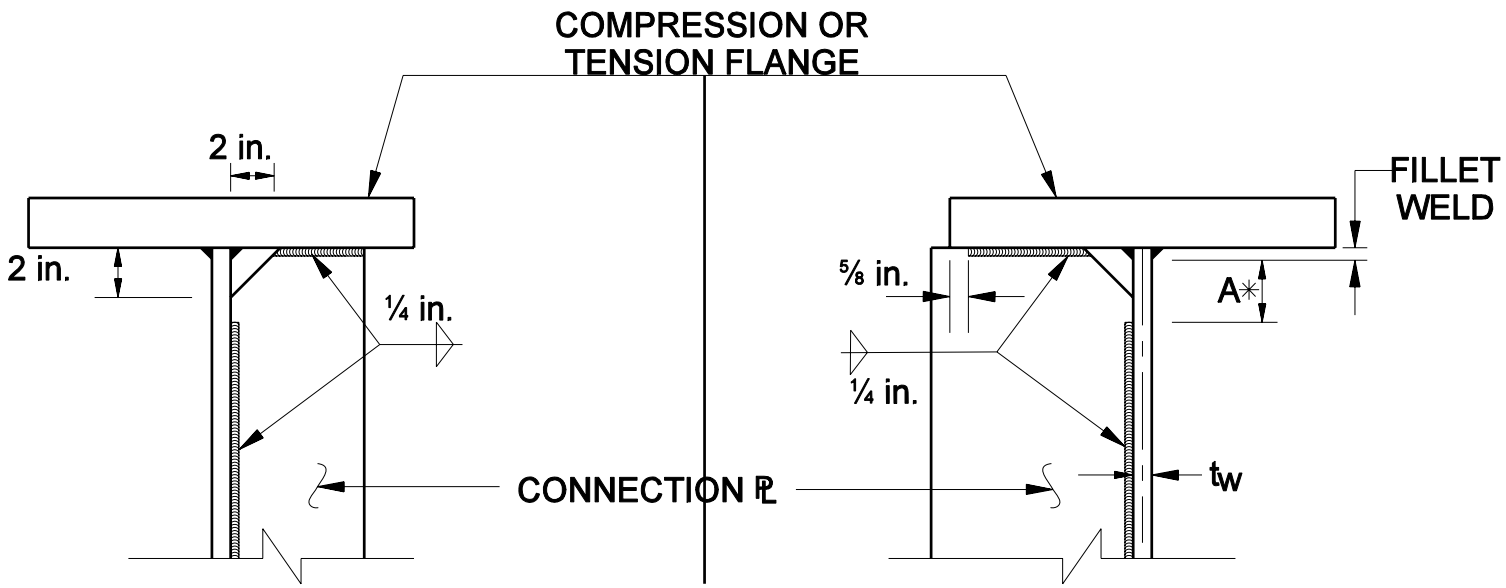

✳ NOTE: FOR ROLLED BEAMS THE "A" DIMENSION IS TAKEN FROM THE BOTTOM OF FLANGE. $4t_W \angle A \angle 6t_W$.

WELDED CONNECTION PLATE ATTACHMENT AT COMPRESSION OR TENSION FLANGE

Figure 64-5F