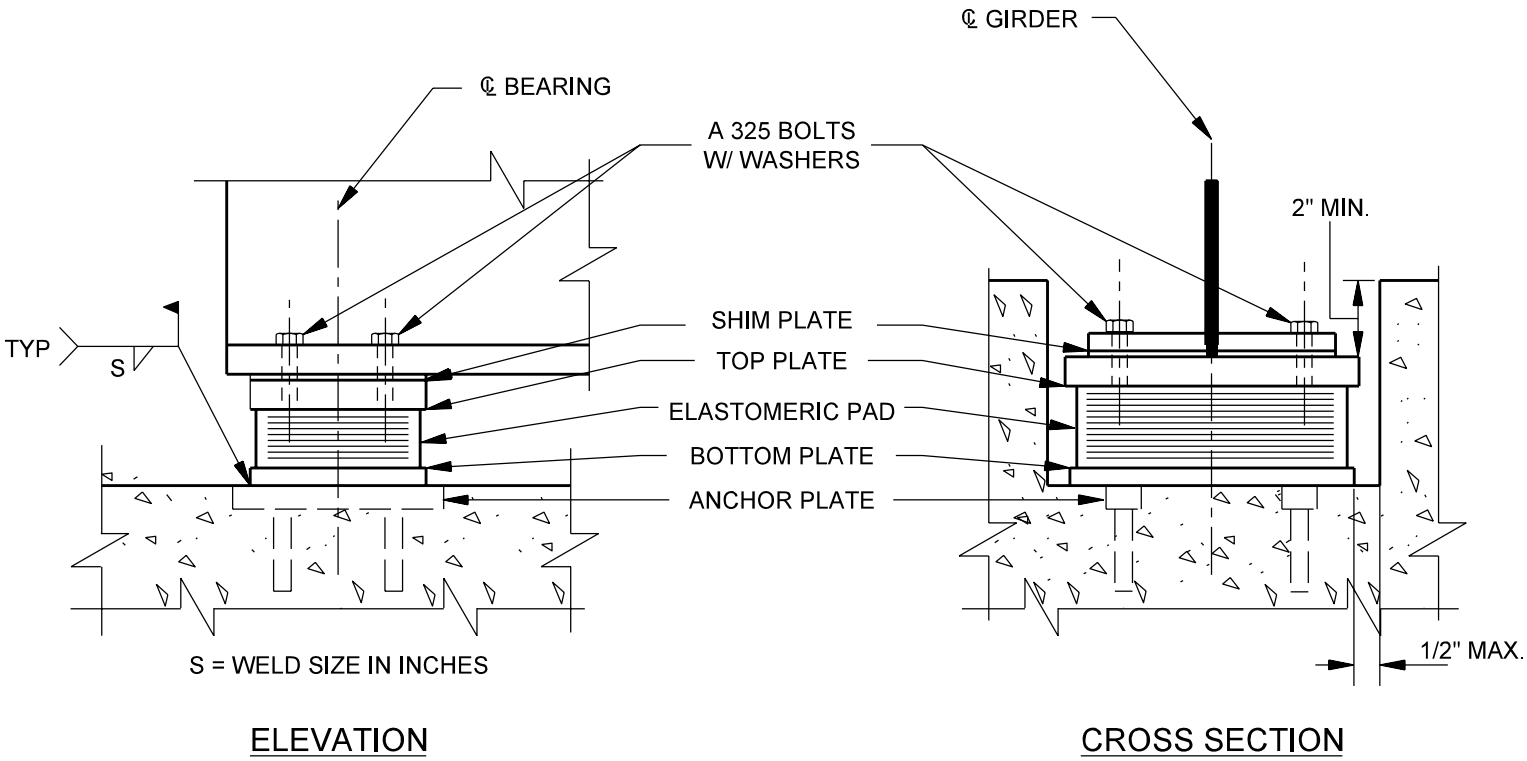

ELASTOMERIC BEARING ASSEMBLY WITH BOTTOM PLATE

Figure 67-4K