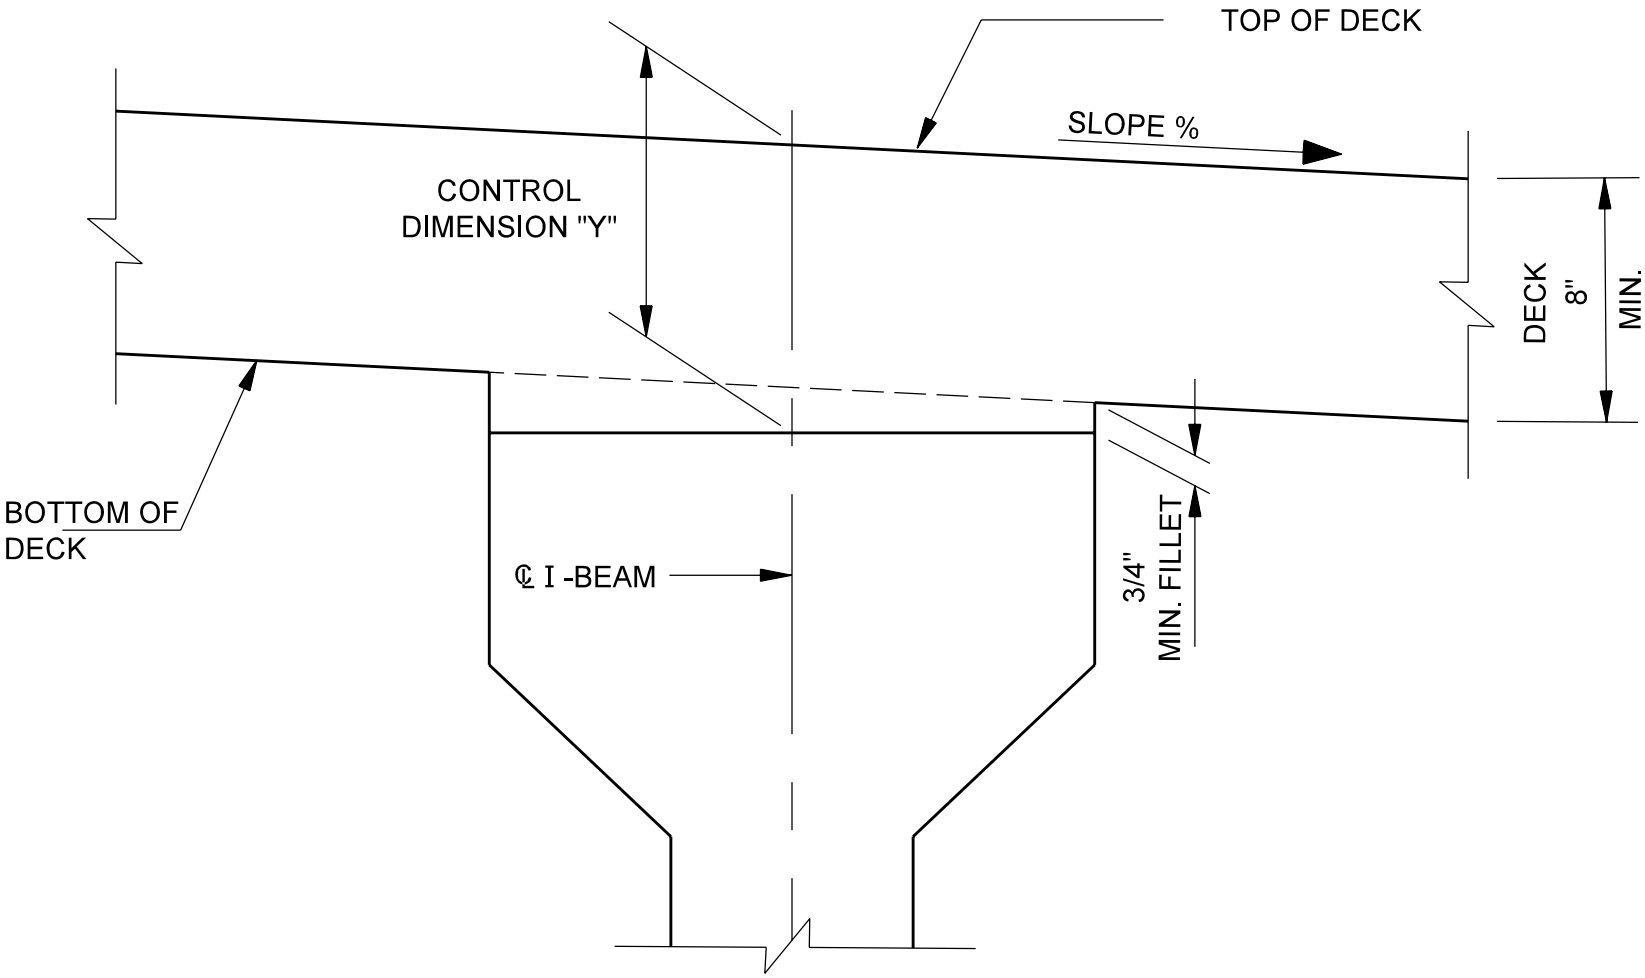

FILLET DIMENSIONS FOR CONCRETE BEAM

Figure 67-5B